CONDOMINIUM PUBLIC REPORT

Prepared & Issued by: Developer BRADLEY WADE CLARK
Address 2808-A Hoolako Street, Lihue, Hawaii 96766

Project Name(*): KEOKI PLACE
Address: Lot 28-B-1, Kalaheo Homesteads (First Series)
Kalaheo, Koloa, Kauai, Hawaii

Registration No. 2905 Effective date: August 12, 1993
Expiration date: September 12, 1994

Preparation of this Report:

This report has been prepared by the Developer pursuant to the Condominium Property Act, Chapter 514A, Hawaii Revised Statutes, as amended. This report is not valid unless the Hawaii Real Estate Commission has issued a registration number and effective date for the report.

This report has not been prepared or issued by the Real Estate Commission or any other government agency. Neither the Commission nor any other government agency has judged or approved the merits or value, if any, of the project or of purchasing an apartment in the project.

Buyers are encouraged to read this report carefully, and to seek professional advice before signing a sales contract for the purchase of an apartment in the project.

Expiration Date of Reports. Preliminary Public Reports and Final Public Reports automatically expire thirteen (13) months from the effective date unless a Supplementary Public Report is issued or unless the Commission issues an order, a copy of which is attached to this report, extending the effective date for the report.

Exception: The Real Estate Commission may issue an order, a copy of which shall be attached to this report, that the final public report for a two apartment condominium project shall have no expiration date.

Type of Report:

___ PRELIMINARY: (yellow) The developer may not as yet have created the condominium but has filed with the Real Estate Commission minimal information sufficient for a Preliminary Public Report. A Final Public Report will be issued by the developer when complete information is filed.

X FINAL: (white) The developer has legally created a condominium and has filed complete information with the Commission.
[X] No prior reports have been issued.
[ ] This report supersedes all prior public reports.
[ ] This report must be read together with _____

___ SUPPLEMENTARY: (pink) This report updates information contained in the:
[ ] Preliminary Public Report dated: _____
[ ] Final Public Report dated: _____
[ ] Supplementary Public Report dated: _____

And [ ] Supersedes all prior public reports
[ ] Must be read together with _____
[ ] This report reactivates the _____
public report(s) which expired on _____

(*) Exactly as named in the Declaration

Disclosure Abstract: Separate Disclosure Abstract on this condominium project:

[ ] Required and attached to this report [X] Not Required - disclosures covered in this report.

Summary of Changes from Earlier Public Reports:

This summary contains a general description of the changes, if any, made by the developer since the last public report was issued. It is not necessarily all inclusive. Prospective buyers should compare this public report with the earlier reports if they wish to know the specific changes that have been made.

[X] No prior reports have been issued by the developer.

SPECIAL NOTICE:

THERE ARE COUNTY RESTRICTIONS ON THE NUMBER OF DWELLING UNITS, OR OTHER STRUCTURES, WHICH MAY BE BUILT UPON THE PROPERTY. THEREFORE, UNLESS THE PURCHASER IS PURCHASING AN EXISTING DWELLING, THERE IS NO ASSURANCE THAT THE PURCHASER WILL BE ABLE TO BUILD A DWELLING UNIT ON THE PROPERTY. THERE ALSO IS NO ASSURANCE THAT THE PURCHASER WILL BE ABLE TO CONVERT AN EXISTING NON-RESIDENTIAL STRUCTURE TO RESIDENTIAL USE. THE PURCHASER SHOULD CONSULT WITH THE APPROPRIATE COUNTY AGENCIES TO DETERMINE WHETHER THE PURCHASER MAY BUILD A DWELLING UNIT, OR ANY OTHER TYPE OF STRUCTURE, UPON THE PROPERTY.

1. This Public Report does not constitute an approval of the project by the Real Estate Commission, or any other government agency, nor that all County Codes, Ordinances and subdivision requirements have been complied with.

2. This project does not involve the sale of individual subdivided lots. The land area beneath and immediately adjacent to each unit as shown on the Condominium Map is designated as a limited common element for that unit and does not represent a legally subdivided lot. The dotted lines on the Condominium Map merely represent the location of the limited common element assigned to each unit.

3. Facilities and improvements normally associated with County approved subdivisions, such as fire protection devices, County street lighting, electricity, upgraded water facilities, improved access for owner and emergency traffic, drainage facilities, etc., may not necessarily be provided for and services such as County street maintenance and trash collection will not be available for interior roads and driveways.

4. One Unit is entitled to construct a residence and the second Unit may construct an additional dwelling unit under the County O'hana Ordinance. The right to build an additional dwelling unit will expire if a building permit is not obtained on or before December 31, 1993. Purchaser should contact the Kauai County Planning Department to verify if Purchaser's expectations may be met.

...Continued on Page 2a

5. As a condition of issuing the clearance for the additional dwelling unit, the County required that a two-foot road widening reserve be established upon the property because the right-of-way width of the private road fronting the project is not in accordance to County standards. Further, notwithstanding that water meters and water lines have subsequently been installed for the project, the Developer discloses that the County of Kauai Department of Water ("DOW") required the execution of a "Waiver of Construction Drawings" stating that DOW had not determined that the water meter connection could be properly installed and that DOW may require construction plans, a grant of easement, construction of water improvements and a backflow preventer. Summaries of the material provisions of these documents are included in this Report as Exhibits J and K.

   The percentage of ownership of the private roadway cannot be determined because the conveyance of the roadway to the Developer was by quitclaim deed with an unspecified undivided interest. Other owners of the roadway have not been identified.

   The roadway may serve lots in addition to this condominium project. Purchasers should be aware that no provision has been made for repair and maintenance of the roadway. Therefore, additional maintenance fees may be required for upkeep of the private roadway.

THE PROSPECTIVE PURCHASER IS CAUTIONED TO CAREFULLY REVIEW THE DOCUMENTS FOR FURTHER INFORMATION WITH REGARD TO THE FOREGOING.

TABLE OF CONTENTS

		page
Preparation of this Report		1
Expiration Date of Reports		1
Type of Report		1
Disclosure Abstract		2
Summary of Changes from Earlier Public Reports		2
Table of Contents		3
General Information on Condominiums		4
Operation of the Condominium Project		4
I.	PERSONS CONNECTED WITH THE PROJECT	5
	Developer / Attorney for Developer / General Contractor	
	Real Estate Broker / Escrow Company / Condominium Managing Agent	
II.	CREATION OF THE CONDOMINIUM; CONDOMINIUM DOCUMENTS	
	A. Declaration	6
	B. Condominium Map (File Plan)	6
	C. Bylaws	6
	D. House Rules	7
	E. Changes to Condominium Documents	7
III.	THE CONDOMINIUM PROJECT	
	A. Interest to be Conveyed to Buyer	8
	B. Underlying Land	9
	C. Buildings and Other Improvements	10
	D. Common Elements, Limited Common Elements, Common Interest	13
	E. Encumbrances Against Title	14
	F. Construction Warranties	15
	G. Status of Construction	16
	H. Project Phases	16
IV.	CONDOMINIUM MANAGEMENT	
	A. Management of the Common Elements	17
	B. Estimate of Initial Maintenance Fees	17
	C. Utility Charges for Apartments	17
V.	MISCELLANEOUS	
	A. Sales Documents Filed with the Real Estate Commission	18
	B. Buyer's Right to Cancel Sales Contract	18
	C. Additional Information Not Covered Above	20
	D. Signature of Developer	21

EXHIBIT A: Condominium Map and Limited Common Element Locations
EXHIBIT B: Summary of Sales Contract
EXHIBIT C: Schedule of Apartments and Common Interests
EXHIBIT D: Summary of Portions of Escrow Agreement
EXHIBIT E: Common Elements and Limited Common Elements of the Project
EXHIBIT F: Encumbrances Against Title
EXHIBIT G: Disclosure Abstract
EXHIBIT H: Estimate of Initial Maintenance Fees and Disbursements
EXHIBIT I: Summary of Waiver of Construction Drawings
EXHIBIT J: Summary of Road Widening Reserve Agreement

General Information On Condominiums

A condominium is a special form of real property. To create a condominium in Hawaii, the requirements of the Condominium Property Act, Chapter 514A, Hawaii Revised Statutes, must be complied with. In addition, certain requirements and approvals of the County in which the project is located must be satisfied and obtained.

Some condominium projects are leasehold. This means that the land or the building(s) and other improvements are leased to the buyer. The lease for the land usually requires that at the end of the lease term, the lessees (apartment owners/tenants) deliver their interest in the land to the lessor (fee property owner). The lease also usually requires that the lessees either (1) convey to the lessor the building(s) and other improvements, including any improvements paid for by the lessees; or (2) remove or dispose of the improvements at the lessee's expense. Leases for individual apartments often require that at the end of the lease term, the lessee deliver to the lessor the apartment, including any improvements placed in the apartment by the lessee.

If you are a typical condominium apartment owner, you will have two kinds of ownership: (1) ownership in your individual apartment; and (2) an undivided interest in the common elements.

"Common elements" are the areas of the condominium project other than the individual apartments. They are owned jointly by all apartment owners and include the land, either in fee simple or leasehold, and those parts of the building or buildings intended for common use such as foundations, columns, roofs, halls, elevators, and the like. Your undivided interest in the common elements cannot be separated from ownership of your apartment.

In some condominium projects, some common elements are reserved for the exclusive use of the owners of certain apartments. These common elements are called "limited common elements" and may include parking stalls, patios, lanais, trash chutes, and the like.

You will be entitled to exclusive ownership and possession of your apartment. Condominium apartments may be individually bought, sold, rented, mortgaged or encumbered, and may be disposed of by will, gift, or operation of law.

Your apartment will, however, be part of the group of apartments that comprise the condominium project. Study the project's Declaration, Bylaws, and House Rules. These documents contain important information on the use and occupancy of apartments and the common elements as well as the rules of conduct for owners, tenants, and guests.

Operation of the Condominium Project

The Association of Apartment Owners is the entity through which apartment owners may take action with regard to the administration, management, and operation of the condominium project. Each apartment owner is automatically a member of the Association.

The Board of Directors is the governing body of the Association. Unless you serve as a board member or an officer, or are on a committee appointed by the board, your participation in the administration and operation of the condominium project will in most cases be limited to your right to vote as an apartment owner. The Board of Directors and officers can take certain actions without the vote of the owners. For example, the board may hire and fire employees, increase or decrease maintenance fees, borrow money for repair and improvements and set a budget. Some of these actions may significantly impact the apartment owners.

Until there is a sufficient number of purchasers of apartments to elect a majority of the Board of Directors, it is likely that the developer will effectively control the affairs of the Association. It is frequently necessary for the developer to do so during the early stages of development and the developer may reserve certain special rights to do so in the Declaration and Bylaws. Prospective buyers should understand that it is important to all apartment owners that the transition of control from the developer to the apartment owners be accomplished in an orderly manner and in a spirit of cooperation.

I. PERSONS CONNECTED WITH THE PROJECT

Developer: BRADLEY WADE CLARK
Name
Phone: (808) 246-9137 (Business)
2808-A Hoolako Street
Business Address
Lihue, Hawaii 96766

Names of officers or general partners of developers who are corporations or partnerships:

N/A

Real Estate Broker: Bob Keown Ltd. dba MAKAI PROPERTIES
Name
Phone: (808) 742-7561 (Business)
P. O. Box 905
Business Address
Koloa, Hawaii 96756

Escrow: TITLE GUARANTY ESCROW SERVICES, INC
Name
Phone: (808) 521-0211 (Business)
235 Queen Street
Business Address
Honolulu, Hawaii 96813

General Contractor: Owner-Builder
Name
Phone: _____ (Business)
Business Address

Condominium Managing Agent: Self-Managed by the Association of Apartment Owners
Name
Phone: _____ (Business)
Business Address

Attorney for Developer: STEVEN R. LEE
Name
Phone: (808) 246-1101 (Business)
4473 Pahe'e Street, Suite L
Business Address
Lihue, Hawaii 96766

II. CREATION OF THE CONDOMINIUM; CONDOMINIUM DOCUMENTS

A condominium is created by recording in the Bureau of Conveyances and/or filing with the Land Court a Declaration of Condominium Property Regime, a Condominium Map (File Plan), and the Bylaws of the Association of Apartment Owners. The Condominium Property Act (Chapter 514A, HRS), the Declaration, Bylaws, and House Rules control the rights and obligations of the apartment owners with respect to the project and the common elements, to each other, and to their respective apartments. The provisions of these documents are intended to be, and in most cases are, enforceable in a court of law.

A. Declaration of Condominium Property Regime contains a description of the land, buildings, apartments, common elements, limited common elements, common interests, and other information relating to the condominium project.

The Declaration for this condominium is:

[ ] Proposed
[X] Recorded - Bureau of Conveyances: Document No. 93-089385
Book_____ Page _____
[ ] Filed - Land Court: Document No._____

The Declaration referred to above has been amended by the following instruments [state name of document, date and recording/filing information]:

B. Condominium Map (File Plan) shows the floor plan, elevation and layout of the condominium project. It also shows the floor plan, location, apartment number, and dimensions of each apartment.

The Condominium Map for this condominium project is:

[ ] Proposed
[X] Recorded - Bureau of Conveyances Condo Map No. 1868
[ ] Filed - Land Court Condo Map No. _____

The Condominium Map has been amended by the following instruments [state name of document, date and recording/filing information]:

C. Bylaws of the Association of Apartment Owners govern the operation of the condominium project. They provide for the manner in which the Board of Directors of the Association of Apartment Owners is elected, the powers and duties of the Board, the manner in which meetings will be conducted, whether pets are prohibited or allowed and other matters which affect how the condominium project will be governed.

The Bylaws for this condominium are:

[ ] Proposed
[X] Recorded - Bureau of Conveyances: Document No. 93-089386
Book_____ Page _____
[ ] Filed - Land Court: Document No._____

The Bylaws referred to above have been amended by the following instruments [state name of document, date and recording/filing information]:

D. House Rules. The Board of Directors may adopt House Rules to govern the use and operation of the common elements and limited common elements. House Rules may cover matters such as parking regulations, hours of operation for common facilities such as recreation areas, use of lanais and requirements for keeping pets. These rules must be followed by owners, tenants, and guests. They do not need to be recorded or filed to be effective. The initial House Rules are usually adopted by the developer.

The House Rules for this condominium are:

[ ] Proposed [ ] Adopted [X] Developer does not plan to adopt House Rules

E. Changes to Condominium Documents

Changes to the Declaration, Condominium Map, and Bylaws are effective only if they are duly adopted and recorded and/or filed. Changes to House Rules do not need to be recorded or filed to be effective.

1. Apartment Owners: Minimum percentage of common interest which must vote for or give written consent to changes:

	Minimum Set by Law	This Condominium
Declaration (and Condo Map)	75%*	75%
Bylaws	65%	65%
House Rules	—	N/A

* The percentages for individual condominium projects may be more than the minimum set by law for projects with five or fewer apartments.

2. Developer:

[X] No rights have been reserved by the developer to change the Declaration, Condominium Map, Bylaws or House Rules.

[ ] Developer has reserved the following rights to change the Declaration, Condominium Map, Bylaws or House Rules:

III. THE CONDOMINIUM PROJECT

A. Interest to be Conveyed to Buyer:

[X] Fee Simple: Individual apartments and the common elements, which include the underlying land, will be in fee simple.

[ ] Leasehold or Subleasehold: Individual apartments and the common elements, which include the underlying land will be leasehold.

Leases for the individual apartments and the underlying land usually require that at the end of the lease term, the lessee (apartment owner/tenant) deliver to the lessor (fee property owner) possession of the leased premises and all improvements, including improvements paid for by the lessee.

Exhibit _____ contains further explanations regarding the manner in which the renegotiated lease rents will be calculated and a description of the surrender clause provision(s).

Lease Term Expires:_____

Rent Renegotiation Date(s):_____

_____

Lease Rent Payable: [ ] Monthly [ ] Quarterly
[ ] Semi-Annually [ ] Annually

Exhibit _____contains a schedule of the lease rent for each apartment per [ ] Month [ ] Year

For Subleaseholds:

[ ] Buyer's sublease may be canceled if the master lease between the sublessor and fee owner is:
[ ] Canceled [ ] Foreclosed

[ ] As long as the buyer is not in default, the buyer may continue to occupy the apartment and/or land on the same terms contained in the sublease even if the master lease is canceled or foreclosed.

[ ] Individual Apartments in Fee Simple; Common Interest in the Underlying Land in Leasehold or Subleasehold:

Leases for the underlying land usually require that at the end of the lease term, the lessees (apartment owners/tenants) deliver to the lessor (fee property owner) their interest in the land and that they either (1) remove or dispose of the building(s) and other improvements at the lessee's expense; or (2) convey the building(s) and improvements to the lessor, often at a specified price.

Exhibit _____ contains further explanations regarding the manner in which the renegotiated lease rents will be calculated and a description of the surrender clause provision(s).

Lease Term Expires:_____
Rent Renegotiation Date(s):_____

_____

Lease Rent Payable: [ ] Monthly [ ] Quarterly
[ ] Semi-Annually [ ] Annually
Exhibit _____contains a schedule of the lease rent for each apartment per [ ] Month [ ] Year

[ ] Other:

IMPORTANT INFORMATION ON LEASEHOLD CONDOMINIUM PROJECTS

The information contained in this report is a summary of the terms of the lease. For more detailed information, you should secure a copy of the lease documents and read them thoroughly.

If you have any legal questions about leasehold property, the lease documents or the terms of the lease and the consequences of becoming a lessee, you should seek the advice of an attorney.

There are currently no statutory provisions for the mandatory conversion of leasehold condominiums and there are no assurances that such measures will be enacted in the future.

In leasehold condominium projects, the buyer of an apartment will acquire the right to occupy and use the apartment for the time stated in the lease agreement. The buyer will not acquire outright or absolute fee simple ownership of the land. The land is owned by the lessor or the leased fee owner. The apartment owner or lessee must make lease rent payments and comply with the terms of the lease or be subject to the lessor's enforcement actions. The lease rent payments are usually fixed at specific amounts for fixed periods of time, and are then subject to renegotiation. Renegotiation may be based on a formula, by arbitration set in the lease agreement, by law or by agreement between the lessor and lessee. The renegotiated lease rents may increase significantly. At the end of the lease, the apartment owners may have to surrender the apartments, the improvements and the land back to the lessor without any compensation (surrender clause).

When leasehold property is sold, title is normally conveyed by means of an assignment of lease, the purpose of which is similar to that of a deed. The legal and practical effect is different because the assignment conveys only the rights and obligations created by the lease, not the property itself.

The developer of this condominium project may have entered into a master ground lease with the fee simple owner of the land in order to develop the project. The developer may have then entered into a sublease or a new lease of the land with the lessee (apartment owner). The developer may lease the improvements to the apartment owner by way of an apartment lease or sublease, or sell the improvements to the apartment owners by way of a condominium conveyance or apartment deed.

B. Underlying Land:

Address: Lot 28-B-1, Kalaheo Homesteads (First Series), Kalaheo, Kona Kauai, Hawaii

Tax Map Key: (4) 2-4-05:25 (TMK)

[X] Address [X] TMK is expected to change because each unit is entitled to receive its own designations.

Land Area: 27,051 [X] square feet [ ] acre(s) Zoning: R-2

~~Lessor~~
(Fee Owner): BRADLEY WADE CLARK
PHYLLIS ANN CLARK
Name
2808-A Hoolako Street
Address
Lihue, Hawaii 96766

Sublessor: N/A
Name

Address

C. Buildings and Other Improvements:

1. [X] New Building(s) [ ] Conversion of Existing Building(s) [ ] Both New Building(s) and Conversion

2. Number of Buildings: 2 Floors Per Building 1

[ ] Exhibit _____ contains further explanations.

3. Principal Construction Material:

[ ] Concrete [ ] Hollow Tile [X] Wood

[ ] Other_____

4. Permitted Uses by Zoning:

	No. of Apts.	Use Permitted By Zoning			No. of Apts.	Use Determined By Zoning
[ ] Residential	____	[ ] Yes	[ ] No	[ ] Ohana	____	[ ] Yes [ ] No
[ ] Commercial	____	[ ] Yes	[ ] No	[ ] Industrial	____	[ ] Yes [ ] No
[ ] Mix Res/Comm	____	[ ] Yes	[ ] No	[ ] Agricultural	____	[ ] Yes [ ] No
[ ] Hotel	____	[ ] Yes	[ ] No	[ ] Recreational	____	[ ] Yes [ ] No
[ ] Timeshare	____	[ ] Yes	[ ] No	[X] Other: Shed	2	[X] Yes [ ] No

Is/Are this/these use(s) specifically permitted by the project's Declaration or Bylaws?
[X] Yes [ ] No

5. Special Use Restrictions:

The Declaration and Bylaws may contain restrictions on the use and occupancy of the apartments. Restrictions for this condominium project include but are not limited to:

[X] Pets: Pets permitted subject to subdivision covenants of record.

[ ] Number of Occupants:

[X] Other: No hotel or timeshare use allowed.

[ ] There are no special use restrictions.

6. Interior (fill in appropriate numbers):

Elevators: 0 Stairways: 0 Trash Chutes: 0

Apt. Type	Quantity	BR/Bath	Net Living Area (sf)*	Storage Shed (sf)
A	1	0/0	0	16
B	1	0/0	0	16

Total Apartments: 2

*Net Living Area is the floor area of the apartment measured from the interior surface of the apartment perimeter walls.

Other documents and maps may give floor area figures which differ from those above because a different method of determining the floor area may have been used.

Boundaries of Each Apartment: Per Article II of the Declaration of Condominium Property Regime, the boundaries of each apartment shall be the outer surface of the entire building. Wires or conduits, pipes or any utility lines running over, under or through any apartment which are utilized for or serve more than one unit shall not be deemed as part of the apartment, the same being deemed common elements.

Permitted Alterations to Apartments: Permitted alterations to apartments are as allowed by Kauai County Zoning Ordinances and recorded restrictions on the project, if any. Upon construction of each permanent improvement, an amendment to the Declaration of Condominium Property Regime and the Condominium Map (Exhibit A) will be required to disclose actual improvements as a matter of public record.

7. Parking Stalls:

Total Parking Stalls: 0

	Regular		Compact		Tandem		
	covered	open	covered	open	covered	open	TOTAL
Assigned (for each unit)							
Guest							
Unassigned							
Extra for Purchase							
Other:							
Total Covered & Open	0		0		0		

Each apartment will have the exclusive use of at least 0 parking stall(s). Buyers are encouraged to find out which stall(s) will be available for their use.

[ ] Commercial parking garage permitted in condominium project.

[ ] Exhibit _____ contains additional information on parking stalls for this condominium project.

8. Recreational and Other Common Facilities:

[X] There are no recreational or common facilities.

[ ] Swimming pool [ ] Storage Area [ ] Recreation Area

[ ] Laundry Area [ ] Tennis Court [ ] Trash Chute

[ ] Other: _____

9. Compliance With Building Code and Municipal Regulations; Cost to Cure Violations

[X] There are no violations. [ ] Violations will not be cured.

[ ] Violations and cost to cure are listed below. [ ] Violations will be cured by _____

10. Condition and Expected Useful Life of Structural Components, Mechanical, and Electrical Installations (For conversions of residential apartments in existence for at least five years): N/A

11. Conformance to Present Zoning Code

a. [X] No variances to zoning code have been granted.

[ ] Variance(s) to zoning code was/were granted as follows:

b. Conforming/Non-Conforming Uses, Structures, Lot

In general, a non-conforming use, structure, or lot is a use, structure, or lot which was lawful at one time but which does not now conform to present zoning requirements.

	Conforming	Non-Conforming	Illegal
Uses	X		
Structures	X		
Lot	X		

If a variance has been granted or if uses, improvements or lot are either non-conforming or illegal, buyer should consult with county zoning authorities as to possible limitations which may apply.

Limitations may include restrictions on extending, enlarging, or continuing the non-conformity, and restrictions on altering and repairing structures. In some cases, a non-conforming structure that is destroyed or damaged cannot be reconstructed.

The buyer may not be able to obtain financing or insurance if the condominium project has a non-conforming or illegal use, structure, or lot.

D. Common Elements, Limited Common Elements, Common Interest:

1. Common Elements: Common Elements are those parts of the condominium project other than the individual apartments. Although the common elements are owned jointly by all apartment owners, those portions of the common elements which are designated as limited common elements (see paragraph 2 below) may be used only by those apartments to which they are assigned. The common elements for this project, as described in the Declaration, are:

[X] described in Exhibit E.

[ ] as follows:

2. Limited Common Elements: Limited Common Elements are those common elements which are reserved for the exclusive use of the owners of certain apartments.

[ ] There are no limited common elements in this project.

[X] The limited common elements and the apartments which use them, as described in the Declaration, are:

[X] described in Exhibit E.

[X] as follows: The portion of the land set aside for the use of each owner of a unit as set forth in Exhibit A, subject to the roadway and utility easement, if any.

NOTE: Land areas referenced herein are not legally subdivided lots.

3. Common Interest: Each apartment will have an undivided fractional interest in all of the common elements. This interest is called the "common interest." It is used to determine each apartment's share of the maintenance fees and other common profits and expenses of the condominium project. It may also be used for other purposes, including voting on matters requiring action by apartment owners. The common interests for the apartments in this project, as described in the Declaration, are:

[X] described in Exhibit C.

[ ] as follows:

E. Encumbrances Against Title: An encumbrance is a claim against or a liability on the property or a document affecting the title or use of the property. Encumbrances may have an adverse effect on the property or your purchase and ownership of an apartment in the project.

Exhibit F describes the encumbrances against the title contained in the title report dated June 9, 1993, and issued by TITLE GUARANTY OF HAWAII, INC.

Blanket Liens:

A blanket lien is an encumbrance (such as a mortgage) on the entire condominium project that secures some type of monetary debt (such as a loan) or other obligation. A blanket lien is usually released on an apartment-by-apartment basis upon payment of specified sums so that individual apartments can be conveyed to buyers free and clear of the lien.

[ ] There are no blanket liens affecting title to the individual apartments.

[X] There are blanket liens which may affect title to the individual apartments.

Blanket liens (except for improvement district or utility assessments) must be released before the developer conveys the apartment to a buyer. The buyer's interest will be affected if the developer defaults and the lien is foreclosed prior to conveying the apartment to buyer.

Type of Lien	Effect on Buyer's Interest and Deposit if Developer Defaults or Lien is Foreclosed Prior to Conveyance
Mortgage	If Developer defaults under the Mortgage, at the Mortgagee's option, the sales contract may be canceled and Buyer may lose Buyer's deposit or Buyer may complete the sale with Mortgagee.

F. Construction Warranties:

Warranties for individual apartments and the common elements, including the beginning and ending dates for each warranty, are as follows:

1. Building and Other Improvements: None.

2. Appliances: None.

G. Status of Construction and Estimated Completion Date:

The storage sheds on Units A and B were fully constructed in April, 1993.

H. Project Phases:

The developer [ ] has [X] has not reserved the right to add to, merge, or phase this condominium.

Summary of Developer's plans or right to perform for future development (such as additions, mergers or phasing):

N/A

IV. CONDOMINIUM MANAGEMENT

A. Management of the Common Elements: The Association of Apartment Owners is responsible for the management of the common elements and the overall operation of the condominium project. The Association may be permitted, and in some cases may be required, to employ or retain a condominium managing agent to assist the Association in managing the condominium project.

Initial Condominium Managing Agent: When the developer or the developer's affiliate is the initial condominium managing agent, the management contract must have a term of one year or less and the parties must be able to terminate the contract on notice of 60 days or less.

The initial condominium managing agent for this project, named on page five (5) of this report, is:

[ ] not affiliated with the Developer
[X] self-managed by the Association of Apartment Owners
[ ] the Developer or the Developer's affiliate.
[ ] other _____

B. Estimate of Initial Maintenance Fees:

The Association will make assessments against your apartment to provide funds for the operation and maintenance of the condominium project. If you are delinquent in paying the assessments, your apartment may be liened and sold through a foreclosure proceeding.

Initial maintenance fees are difficult to estimate and tend to increase as the condominium ages. Maintenance fees may vary depending on the services provided.

Exhibit H contains a schedule of estimated initial maintenance fees and maintenance fee disbursements (subject to change).

C. Utility Charges for Apartments:

Each apartment will be billed separately for utilities except for the following checked utilities which are included in the maintenance fees:

[X] None [ ] Electricity [ ] Gas [ ] Water

[ ] Sewer [ ] Television Cable [ ] Other_____

V. MISCELLANEOUS

A. Sales Documents Filed With the Real Estate Commission:

Sales documents on file with the Real Estate Commission include but are not limited to:

[ ] Notice to Owner Occupants

[X] Specimen Sales Contract
Exhibit B contains a summary of the pertinent provisions of the sales contract.

[X] Escrow Agreement dated May 27, 1993
Exhibit D contains a summary of the pertinent provisions of the escrow agreement.

[ ] Other _____

B. Buyer's Right to Cancel Sales Contract:

1. Rights Under the Condominium Property Act (Chapter 514A, HRS):

Preliminary Report: Sales made by the developer are not binding on the prospective buyer. Sales made by the developer may be binding on the developer unless the developer clearly states in the sales contract that sales are not binding. A prospective buyer who cancels the sales contract is entitled to a refund of all moneys paid, less any escrow cancellation fee up to $250.00.

Supplementary Report to a Preliminary Report: Same as for Preliminary Report.

Final Report or Supplementary Report to a Final Report: Sales made by the developer are binding if:

A) The Developer delivers to the buyer a copy of:
   1) Either the Final Public Report OR the Supplementary Public Report which has superseded the Final Public Report for which an effective date has been issued by the Real Estate Commission;
   AND
   2) Any other public report issued by the developer prior to the date of delivery, if the report was not previously delivered to the buyer and if the report has not been superseded;
B) The buyer is given an opportunity to read the report(s); AND
C) One of the following has occurred:
   1) The buyer has signed a receipt for the report(s) and waived the right to cancel; or
   2) Thirty (30) days have passed from the time the report(s) were delivered to the buyer; or
   3) The apartment is conveyed to the buyer within 30 days from the date the report(s) were delivered to the buyer.

Material Change: Binding contracts with the Developer may be rescinded by the buyer if:

A) There is a material change in the project which directly, substantially, and adversely affects (1) the use or value of the buyer's apartment or its limited common elements; or (2) the amenities available for buyer's use; AND
B) The buyer has not waived the right to rescind.

If the buyer rescinds a binding sales contract because there has been a material change, the buyer is entitled to a full and prompt refund of any moneys the buyer paid.

2. Rights Under the Sales Contract: Before signing the sales contract, prospective buyers should ask to see and carefully review all documents relating to the project. If these documents are not in final form, the buyer should ask to see the most recent draft. These include but are not limited to the:

A) Condominium Public Reports issued by the developer which have been given an effective date by the Hawaii Real Estate Commission.
B) Declaration of Condominium Property Regime.
C) Bylaws of the Association of Apartment Owners.
D) House Rules.
E) Condominium Map.
F) Escrow Agreement.
G) Hawaii's Condominium Property Act (Chapter 514A, HRS, as amended) and Hawaii Administrative Rules, (Chapter 16-107, adopted by the Real Estate Commission, as amended).
H) Other Waiver of Construction Drawings and Road Widening Reserve Agreement

Copies of the condominium and sales documents and amendments made by the developer are available for review through the developer and are on file at the Department of Commerce and Consumer Affairs. Reprints of Hawaii's Condominium Property Act (Chapter 514A, HRS) and Hawaii Administrative Rules, Chapter 16-107, are available at the Cashier's Office, Department of Commerce and Consumer Affairs, 1010 Richards Street, 3rd Floor, Honolulu, Hawaii, mailing address: P. O. Box 541, Honolulu, HI 96809, at a nominal cost.

This Public Report is a part of Registration No. 2905 filed with the Real Estate Commission on 7-15-93.

Reproduction of Report. When reproduced, this report must be on:

[ ] yellow paper stock [X] white paper stock [ ] pink paper stock

C. Additional Information Not Covered Above

This is a condominium project, not a subdivision. Units purchased are not subdivided lots. You will be required to comply with zoning codes to be allowed to construct a residence on your limited common element.

To determine whether your expectations can be realized, you should carefully review this Report. You should conduct your own investigations and ascertain the validity of information provided. Please remember that issuance of this Report does not mean the Real Estate Commission has approved the project.

A buyer should understand that all development and use of the property shall be in compliance with County Codes and Ordinances, that owners in this condominium project will not necessarily receive the same County benefits as owners of approved subdivided lots, and that owners who develop their limited common element later than others may find that land use and zoning changes or insufficient utility capacities may thwart their expectations. Also, zoning and land use restrictions are subject to change and a purchaser should maintain awareness of such conditions.

This project includes one unit that permits residential use currently and one unit that permits an O'hana-type unit. Under Kauai County zoning regulations, this means that an "additional dwelling unit" may be constructed for residential use on the property if the provisions of the O'hana ordinance are followed. You should be aware that the O'hana ordinance is scheduled to expire on December 31, 1993, or sooner, upon the passage of a new Comprehensive Zoning Ordinance (known as the "CZO"). A study to determine the provisions of a new CZO for Kauai is now under way, but no public announcements regarding possible changes to the O'hana provisions have been made. This does not mean that the provisions will not change, only that there has been no public announcement. In either case, it will be necessary to obtain building permits for the construction of a residence prior to the expiration of the O'hana ordinance to be assured that a residence may be constructed for the unit with the O'hana status. The purchaser is advised to contact the Kauai County Planning Department to determine whether there is any risk to the prospective purchaser from pending or proposed zoning code changes. A purchaser who does not plan to build in the immediate future may find that passage of time or a change in the CZO precludes future residential development of the O'hana unit in this project.

D. The developer hereby certifies that all the information contained in this Report and the Exhibits attached to this Report and all documents to be furnished by the developer to buyers concerning the project have been reviewed by the developer and are, to the best of the developer's knowledge, information and belief, true, correct and complete.

BRADLEY WADE CLARK

Name of Developer

By: Bradley Wade Clark
Duly Authorized Signatory

6/24/93
Date

BRADLEY WADE CLARK, Developer

print name & title of person signing above

Distribution:

Department of Finance, COUNTY OF KAUAI
Planning Department, COUNTY OF KAUAI
Federal Housing Administration

EXHIBIT A

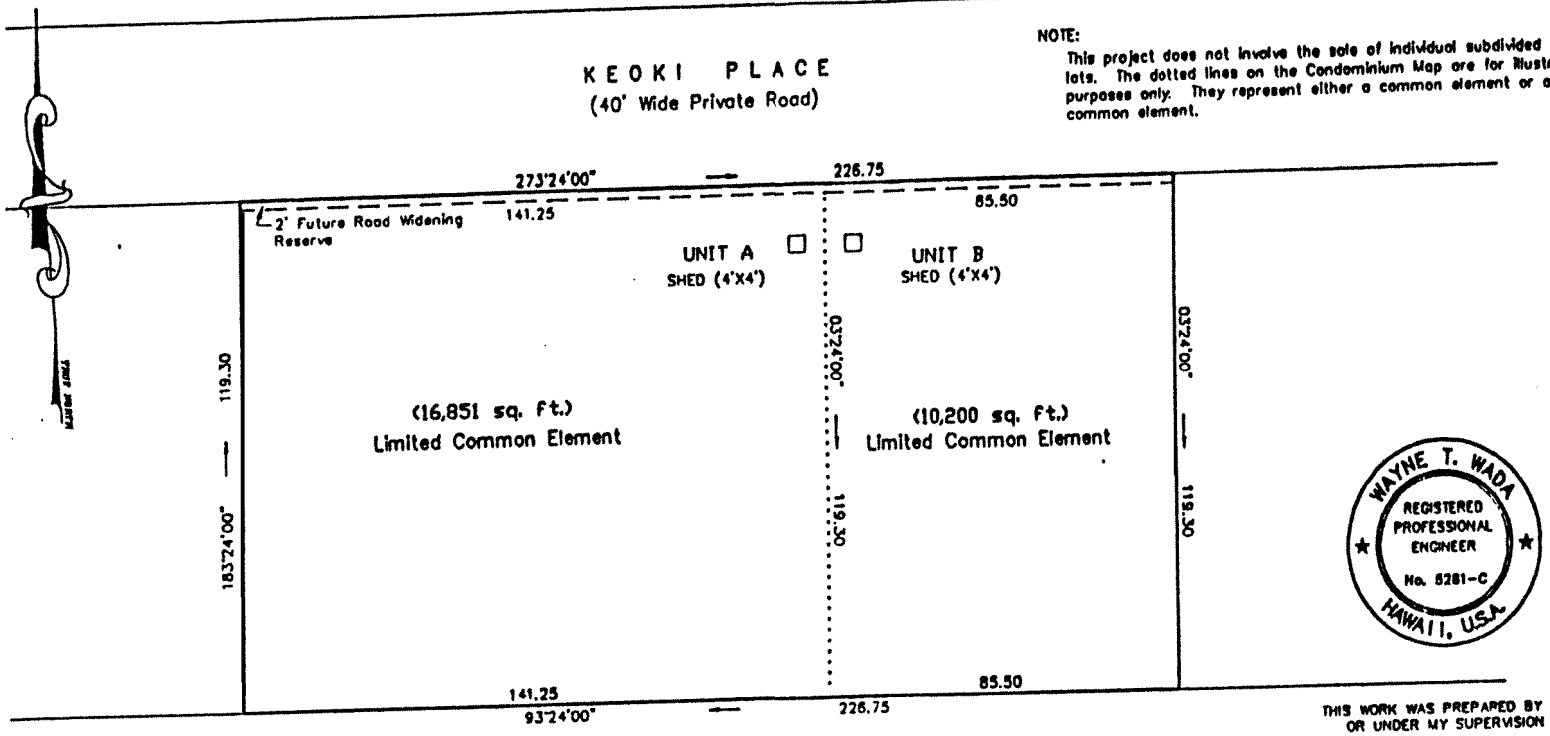

NOTE:
This project does not involve the sale of individual subdivided lots. The dotted lines on the Condominium Map are for illustration purposes only. They represent either a common element or a limited common element.

WAYNE T. WADA
REGISTERED PROFESSIONAL ENGINEER
No. 5281-C
HAWAII, U.S.A.

THIS WORK WAS PREPARED BY ME OR UNDER MY SUPERVISION

Wayne T. Wada
Signature
ESAKI SURVEYING & MAPPING, INC.

GRAPHIC SCALE

30 0 15 30 60 120

(IN FEET)
1 inch = 30 ft.

KEOKI PLACE CONDOMINIUM
MAP SHOWING UNITS A & B

BEING LOT 28-B-1
PORTION OF LOT 28 OF
"KALAHEO HOMESTEADS" (First Series)
Kalaheo, (Kona), Kauai, Hawaii
Tax Map Key: 2-4-05: 25
Owners: Bradley Clark
& wf. Annie
Date: March 25, 1993

93-41

EXHIBIT B

SUMMARY OF SALES CONTRACT

The KEOKI PLACE Sales Contract and Receipt (the "contract"), contains, among other provisions, the following (which may be modified or otherwise limited by provisions not summarized):

1. The method of payment of the purchase price to the escrow agent, subject to other terms.

2. The closing date for the purchase.

3. Whether at the time of execution of the contract, a final public report has been issued.

4. The terms and conditions of the sale which include, among other provisions, the following:

(a) That Purchaser will receive a copy of the final public report for the project.

(b) Purchaser agrees that all payments made will be placed on deposit with escrow pursuant to the terms of the Escrow Agreement.

(c) After issuance of the Final Public Report and Buyer's waiver of its right to cancel under Hawaii Revised Statutes Section 514A-62, Purchaser shall not have the right to rescind the contract.

(d) Purchaser has received a copy of the Escrow Agreement for the Project.

(e) If Purchaser defaults, Seller may cancel the contract or bring legal action against Purchaser to force sale, obtain money damages, or retain Purchaser's deposit money held in escrow.

(f) The unit the Purchaser is purchasing will be shown on a file plan map prior to closing, and will have the right to cancel if it is different from that shown on the Exhibit A.

(g) That a deed conveying clear title will be given at closing, subject to certain obligations.

(h) The Purchaser agrees to give future easements if reasonably required for the project.

(i) The Purchaser will accept the Unit "AS-IS", including, but not limited to, Purchaser assumes all risks regarding any potential hazardous materials on the condo property or property adjoining or in the vicinity, including liability for suits by third parties. Seller is, however, unaware of any such materials, chemicals or conditions on the property.

(j) The payment of commissions, if any, is set out in the contract.

(k) Time is of the essence of the obligations of Purchaser under the contract.

SPECIAL NOTICE: THE FOREGOING SUMMARY IS NOT INTENDED TO BE A THOROUGH AND EXHAUSTIVE EXPLANATION OF ALL TERMS AND PROVISIONS CONTAINED IN THE CONTRACT. WHILE A PURCHASER CAN USE THIS SUMMARY AS A GENERAL SUMMARY OF THE PURCHASER'S RIGHTS AND OBLIGATIONS, THE PURCHASER MUST REFER TO THE PURCHASER'S CONTRACT TO DETERMINE THE BUYER'S ACTUAL RIGHTS AND OBLIGATIONS. IF ANY CONFLICT OR DIFFERENCE EXISTS BETWEEN THIS SUMMARY AND THE CONTRACT, THE CONTRACT WILL CONTROL NOT THIS SUMMARY.

END OF EXHIBIT B

EXHIBIT C

SCHEDULE OF APARTMENTS AND COMMON INTERESTS

Qty.	Unit No.	Area of Limited Common Element* (Sq. Ft.)	No. of Br./Bath	Appx. Net Living Area (Sq. Ft.)	Appx. Storage Area (Sq. Ft.)	% of Common Int.
1	A	16,851	0/0	0	16	50%
1	B	10,200	0/0	0	16	50%

The common interest appurtenant to each unit shall be permanent. Subject to the zoning requirements and amendments of the Condominium Map and the Declaration of Condominium Property Regime, each unit owner may use his unit, alter or add to it in any manner he deems desirable, so long as it is permitted by law and the Declaration of Protective Covenants and House Rules, if any. If adjoining unit owners desire to alter and/or transfer portions of their respective units, they can do so by the filing of an amendment to the Condominium Map and the Declaration of Condominium Property Regime together with their respective signatures.

***Note: Land areas referenced herein are <u>not</u> legally subdivided lots.**

END OF EXHIBIT C

EXHIBIT D

SUMMARY OF PORTIONS OF ESCROW AGREEMENT

The Escrow Agreement ("Agreement") between TITLE GUARANTY ESCROW SERVICES, INC. (the "Escrow"), and BRADLEY WADE CLARK and PHYLLIS ANN CLARK (the "Seller"), contains, among other provisions, the following (which may be modified or otherwise limited by provisions not summarized):

1. Whenever Seller enters into a sales contract for the sale of an apartment, Seller will require that payments due under the sales contract be made to Escrow and will deliver an executed copy of the sales contract to Escrow.

2. Escrow will receive payments under the sales contract and sums received from any other source with respect to the project. Funds held under the Agreement will initially be deposited in an account for the project. Interest on all funds will be paid to Seller.

3. Escrow will release from the trust fund and disburse Buyer's funds at closing, unless: (a) Buyer has elected within seven days of signing the sales contract to cancel and receive all funds paid, without deduction; or (b) the Real Estate Commission has not issued a Final Public Report on the project or the requirements of the sales contract have not been met; or (c) Seller has not satisfied Escrow that all other requirements of Hawaii Revised Statutes have been met.

4. Escrow will return deposited sums to the Buyer without interest if Seller and Buyer give Escrow written notice to return the funds to Buyer, if there is a right to cancellation and refund of monies under the sales contract or otherwise. If there is a cancellation under the seven-day right, no fees will be charged Buyer. Thereafter, in the event of a cancellation as a matter of agreement or right, Buyer's funds shall be returned to Buyer less Escrow's cancellation fee, if any, and all other costs incurred in connection with the Escrow, not less than $25.00.

5. Escrow will arrange for and supervise the signing of all documents which are to be signed subsequent to and contemplated by the sales contract.

6. As Escrow's compensation for its performance under this Agreement, Escrow will receive its schedule rate for each apartment for which an apartment deed of the project is handled by Escrow and recorded in the Bureau of Conveyances of the State of Hawaii. Escrow will record all applicable documents. The cost of title insurance will be an additional amount, based upon schedule rate.

SPECIAL NOTICE: THE ABOVE SUMMARY IS NOT INTENDED TO BE A THOROUGH AND EXHAUSTIVE EXPLANATION OF ALL TERMS AND PROVISIONS CONTAINED IN THE AGREEMENT. WHILE ONE CAN USE THIS SUMMARY AS A GENERAL SUMMARY OF THE AGREEMENT, ONE MUST REFER TO THE ACTUAL AGREEMENT TO DETERMINE THE RIGHTS AND OBLIGATIONS OF THE PARTIES. IF ANY CONFLICT OR DIFFERENCE EXISTS BETWEEN THIS SUMMARY AND THE AGREEMENT, THE AGREEMENT WILL CONTROL AND NOT THIS SUMMARY.

END OF EXHIBIT D

EXHIBIT E

COMMON ELEMENTS OF THE PROJECT

The common elements of the project are:

(a) Land in fee simple;

(b) The common access and utility easement;

(c) All commonly used present or future ducts, electrical equipment, wiring and other central and appurtenant installations for common services, if any, including power, light, sewage, irrigation and telephone;

(d) Any and all other future elements and facilities in common use or necessary to the Project.

LIMITED COMMON ELEMENTS OF THE PROJECT

Certain parts of the common elements, herein referred to as the "limited common elements", are designated and set aside for the exclusive use of one or more units, and such unit(s) shall have appurtenant thereto exclusive easements for the use of such limited common elements. The limited common elements so set aside and reserved are as follows:

That certain land area upon and around which Units A and B are located, shown and designated on the Condominium Map and the table below, are deemed a limited common element appurtenant to and for the exclusive use of each respective unit.

Unit Number	Area of Limited Common Element	
A	16,851 square feet	**Note: Land areas herein described are not legally subdivided lots.**
B	10,200 square feet	

All costs of every kind pertaining to the aforesaid limited common elements, including, but not limited to, costs of landscaping, maintenance, repair, replacement and improvement, shall be borne solely by the owner of the unit to which said limited common elements are appurtenant.

END OF EXHIBIT E

EXHIBIT F

ENCUMBRANCES AGAINST TITLE

1. Real property taxes. Refer to the County of Kauai, Department of Finance, Real Property Tax Division for information.

2. "Any owners of said lot be responsible for maintaining and preserving the natural function of the watercourse contained on the property, and that no improvements including plantings which will obstruct drainage flows be permitted, except as provided for by County ordinance."; as set forth in Quitclaim Deed dated July 5, 1992, recorded as Document No. 92-109255.

3. AS TO THE UNDIVIDED INTEREST IN ROADWAY LOT 28-F:

   Discrepancies, conflicts in boundary lines, shortage in area, encroachments, or any other facts which a correct boundary and improvements survey would disclose.

4. AGREEMENT

DATED	:	February 3, 1993
RECORDED	:	Document No. 93-032858
BY	:	DOUGLAS MILLER and ROBERTA MUSCHETTE-MILLER
WITH	:	COUNTY OF KAUAI Planning Department
RE	:	ROAD WIDENING RESERVE

5. MORTGAGE

MORTGAGOR	:	BRADLEY WADE CLARK and PHYLLIS ANN CLARK, husband and wife
MORTGAGEE	:	KAUAI COMMUNITY FEDERAL CREDIT UNION, a federally chartered organization
DATED	:	March 29, 1993
RECORDED	:	Document No. 93-052793
AMOUNT	:	$131,250.00

6. WAIVER OF CONSTRUCTION DRAWINGS dated March 25, 1993, recorded as Document No. 93-066143, by PHYLLIS ANN CLARK and BRADLEY CLARK, and the COUNTY OF KAUAI, through its Department of Water, re: indemnify the County of Kauai from all claims for damage to persons or property which might arise from inadequate water supply, etc.

7. Condominium Map No. 1868 filed on June 3, 1993.

8. The covenants, agreements, obligations, conditions and other provisions as set forth in Declaration of Condominium Property Regime entitled "KEOKI PLACE", dated May 25, 1993, recorded on

June 3, 1993, in the Bureau of Conveyances of the State of Hawaii as Document No. 93-089385, and the Bylaws dated May 25, 1993, recorded on June 3, 1993, as Document No. 93-089386, to which reference is hereby made.

9. Any and all easements encumbering the apartment herein identified and described, and/or the common interest appurtenant thereto, as created by or mentioned in said Declaration and/or as delineated on said Condominium Map.

END OF EXHIBIT F

EXHIBIT G

DISCLOSURE ABSTRACT FOR
KEOKI PLACE

Pursuant to Hawaii Revised Statutes, Section 514(A)-61, the Developer of KEOKI PLACE makes the following disclosures:

1. The Developer of the project is BRADLEY WADE CLARK, 2808-A Hoolako Street, Lihue, Hawaii, 96766.

2. See Exhibit H for the projected annual maintenance fees. The Developer hereby certifies that the estimations have been based on generally accepted accounting principles.

3. No warranty will apply to any individual residential units. There are pre-existing structures on the property and no warranty will be made regarding the buildings.

4. If any condominium unit is converted to residential use, no such units will be used for both hotel and residential use; these are condominium units in which residential use is permitted, but hotel use is not.

5. There will be no commercial use except those activities permitted by the Kauai County Comprehensive Zoning Ordinance.

6. Pursuant to Section 16-107-5, Hawaii Administrative Rules, reference is hereby made to the method by which common interest has been computed for the above-referenced project. There are two units, each of which sustains a structure and each of which will burden the common elements equally. Therefore, the assessment of undivided interest both for common expense and for voting is 50% for each unit.

Bradley Wade Clark
BRADLEY WADE CLARK

Dated: 6/24/93

RECEIPT

The undersigned has received a copy of the foregoing disclosure abstract with Exhibit H this ___ day of _____, 19___.

Purchaser(s)

_____ _____

EXHIBIT H

ESTIMATE OF INITIAL MAINTENANCE FEES
AND
ESTIMATE OF MAINTENANCE FEE DISBURSEMENTS

Estimate of Initial Maintenance Fees:

Apartment	Monthly Fee x 12 months =	Yearly Total
A	$50.00	$600.00
B	$50.00	$600.00

The Real Estate Commission has not reviewed the estimates of maintenance fee assessments and disbursements for their accuracy or sufficiency.

Estimate of Maintenance Fee Disbursements:

	Monthly x 12 months	= Yearly Total
Utilities and Services		
Air Conditioning		
Electricity		
[ ] common elements only		
[ ] common elements and apartments		
Elevator		
Gas		
Refuse Collection		
Telephone		
Water and Sewer		
Maintenance, Repairs and Supplies		
Building		
Grounds		
Management		
Management Fee		
Payroll and Payroll Taxes		
Office Expenses		
Insurance	$100.00	$1,200.00
Reserves(*)		
Taxes and Government Assessments		
Audit Fees		
Other		
TOTAL	$100.00	$1,200.00

I, BRADLEY WADE CLARK, Developer of ~~xxxxxxxxxxxxxxxx as agent and employed by xxxxxxxxxxxxxxxx the condominium managing agent or the developer,~~ for the condominium project KEOKI PLACE, hereby certify that the above estimates of initial maintenance fee assessments and maintenance fee disbursements were prepared in accordance with generally accepted accounting principles.

Bradley Wade Clark

(*) Mandatory reserves in effect January 1, 1993

Date: 6/24/93

EXHIBIT I

SUMMARY OF WAIVER OF CONSTRUCTION DRAWINGS

This is a summary of the recorded Waiver of Construction Drawings ("Waiver") which the Developer of the project was required to execute prior to the issuance of permits for and the installation of water meters for the project by the County of Kauai Department of Water ("DOW"). The water meters have subsequently been installed and connected. This is not meant to completely recite the actual provisions of the Waiver, nor to cover every issue in which a purchaser might have interest. The prospective purchaser is urged to obtain a full copy of the Waiver from the condominium Developer prior to entering into an agreement to purchase a unit in this Project.

1. The Developer requested that DOW approve an additional 5/8-inch water meter service without the requirement of construction drawings for the water meter connections.

2. DOW recommended approval of the requested service on the basis of Developer indemnifying the County from all claims for damage or injuries which might arise from inadequate water supply or improper equipment or connections to the water meter.

3. The Developer further agreed that: future requests for additional water service would not be guaranteed; that such requests may require construction drawings; that it may be necessary to install a backflow preventer; that Developer would be responsible for placement of pins necessary for water meter service connection; and, if DOW would not be able to properly install the meters, Developer may be required to prepare construction plans, grant an easement, and construct water improvements.

END OF EXHIBIT I

EXHIBIT J

SUMMARY OF ROAD WIDENING RESERVE AGREEMENT

This is a summary of the recorded Road Widening Reserve Agreement ("Agreement") which affects the lot upon which this project is located. The owners of the property entered into the Agreement with the County of Kauai Planning Department ("County"). This is not meant to completely recite the actual provisions of the Agreement, nor to cover every issue in which a purchaser might have interest. The prospective purchaser is urged to obtain a full copy of the Agreement from the condominium Developer prior to entering into an agreement to purchase a unit in this Project.

1. When giving consideration to issuance of a facilities clearance for an additional dwelling unit ("ADU"), the County applies standards and criteria for road improvements to roads fronting properties which are considered substandard.

2. For this property, the County determined that a future road widening reserve was required since the right-of-way width of the private road fronting the project was not in accordance to County standards.

3. Therefore, in order to obtain the ADU facilities clearance, the owners agreed to establish a two-foot road widening reserve upon the property within which no buildings could be constructed and from which any new construction would be appropriately set back.

4. The purpose of the reserve was to disclose the future roadway alignment to all present and subsequent owners of the property, the Agreement being deemed a covenant running with the land.

END OF EXHIBIT J