TRN 531

V76

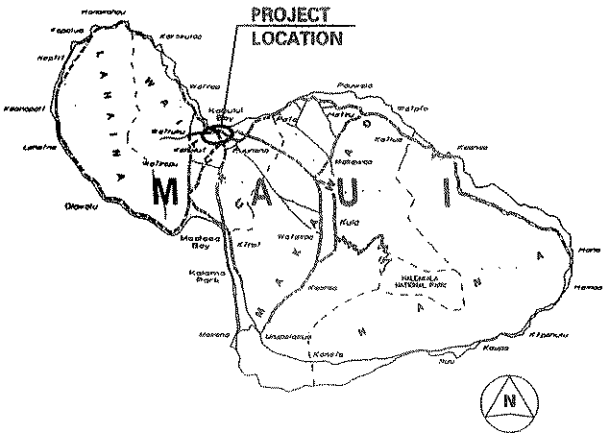

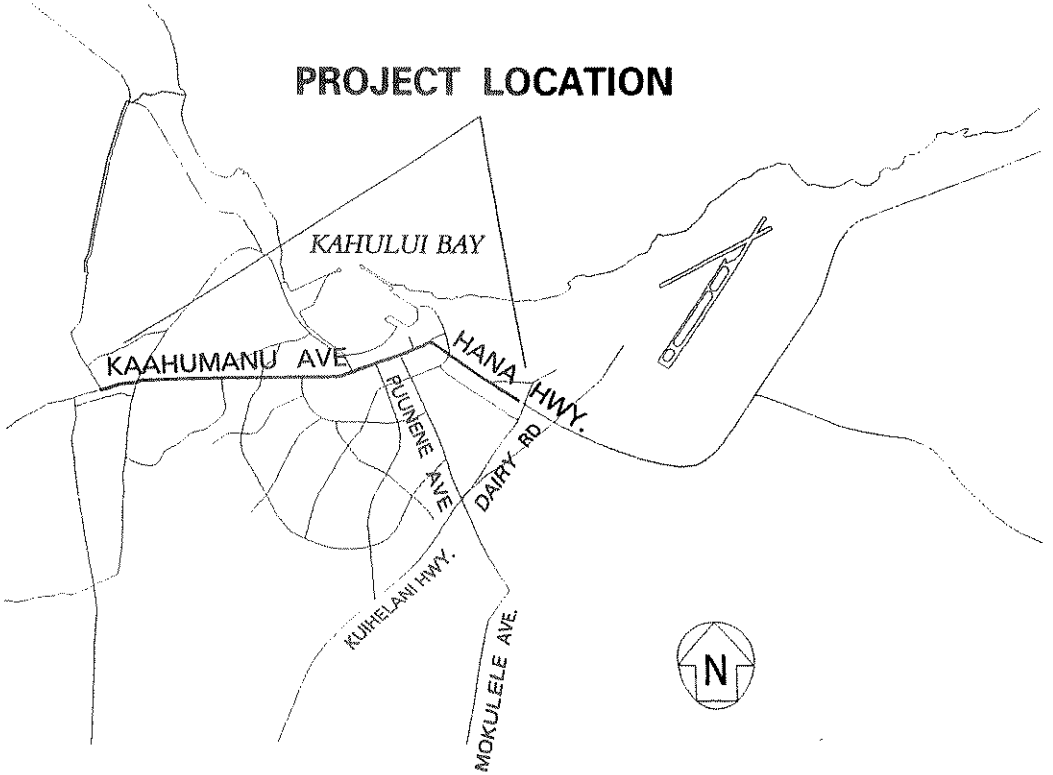

M53

STATE OF HAWAII
DEPARTMENT OF TRANSPORTATION
HIGHWAYS DIVISION

HANA HWY./KAAHUMANU AVE. BEAUTIFICATION, DAIRY RD. TO NANILOA OVERPASS, MAUI

ISLAND OF MAUI

TRN 531

V94

HONOAPIILANI HIGHWAY, REPLACEMENT OF HONOLUA BRIDGE, MAUI

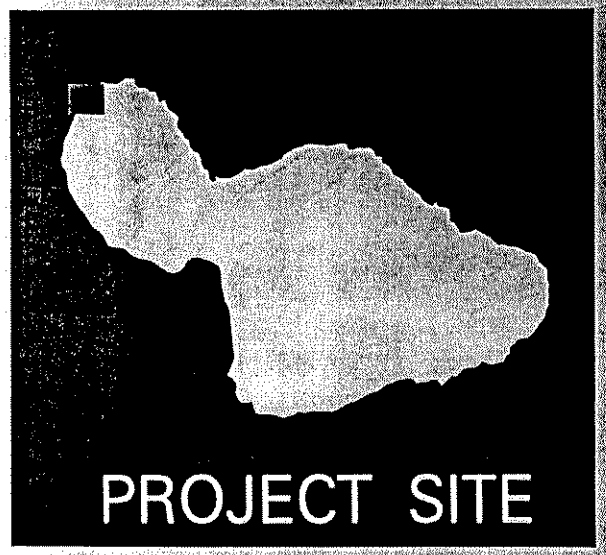

MS5

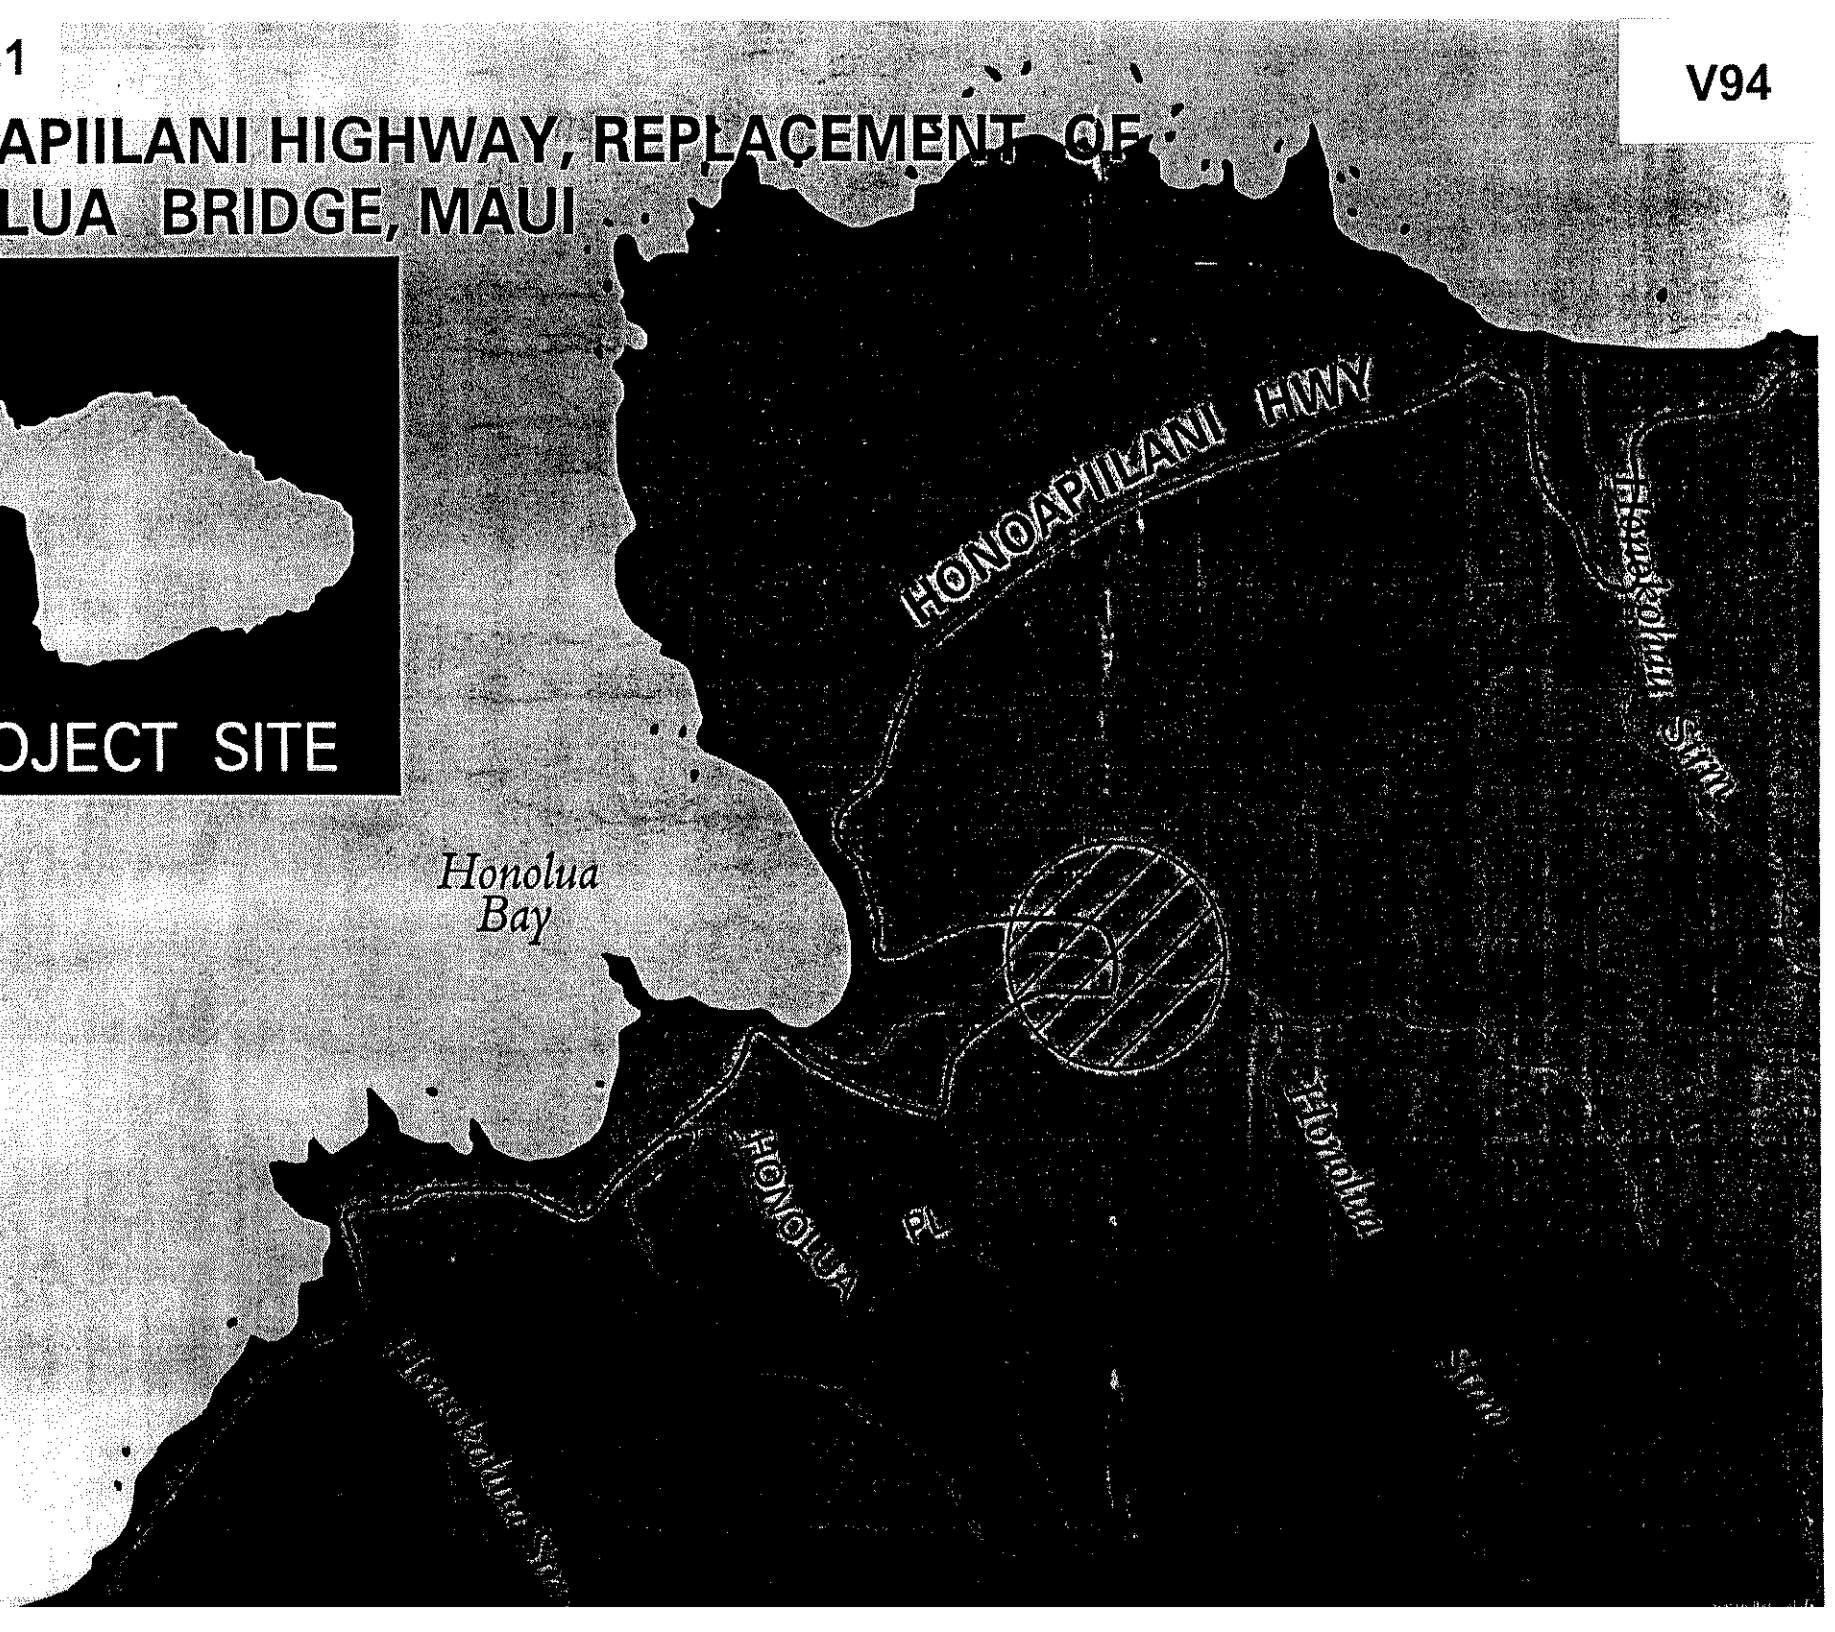

TRN 531 V48

DEPARTMENT OF TRANSPORTATION

HIGHWAYS DIVISION

HONOLULU, HAWAII

PLANS FOR

HONOAPIILANI HIGHWAY
GUARDRAIL AND SHOULDER IMPROVEMENTS

KAHOMA STREAM BRIDGE TO PAPANAHOA STREAM BRIDGE

FEDERAL-AID PROJECT NO. STP-0300-1(34)

DISTRICTS OF WAILUKU AND LAHAINA

ISLAND OF MAUI

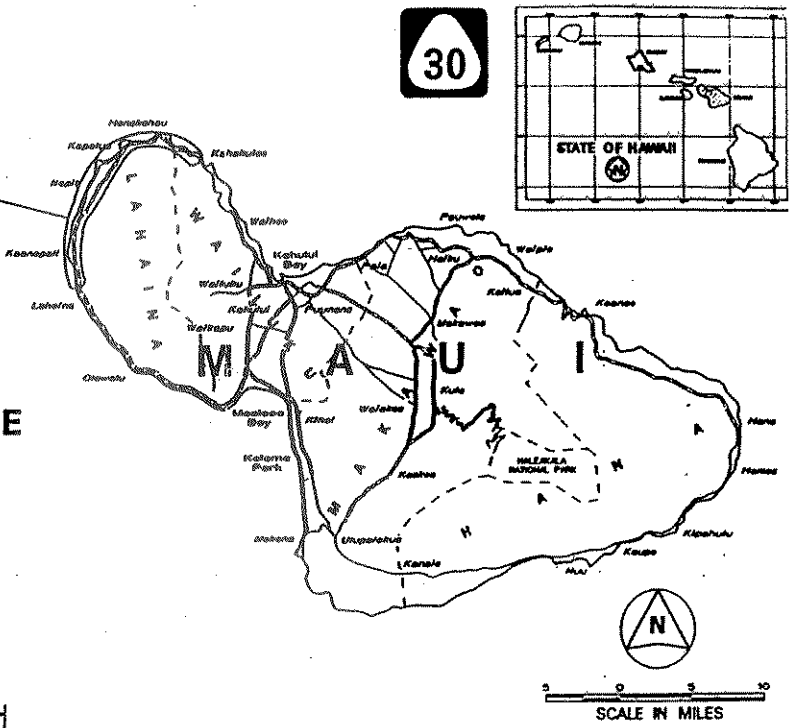

FEDERAL AID PROJECTS PREVIOUSLY CONSTRUCTED OR UNDER CONSTRUCTION

MILE POST 21.40 TO MILE POST 41.65

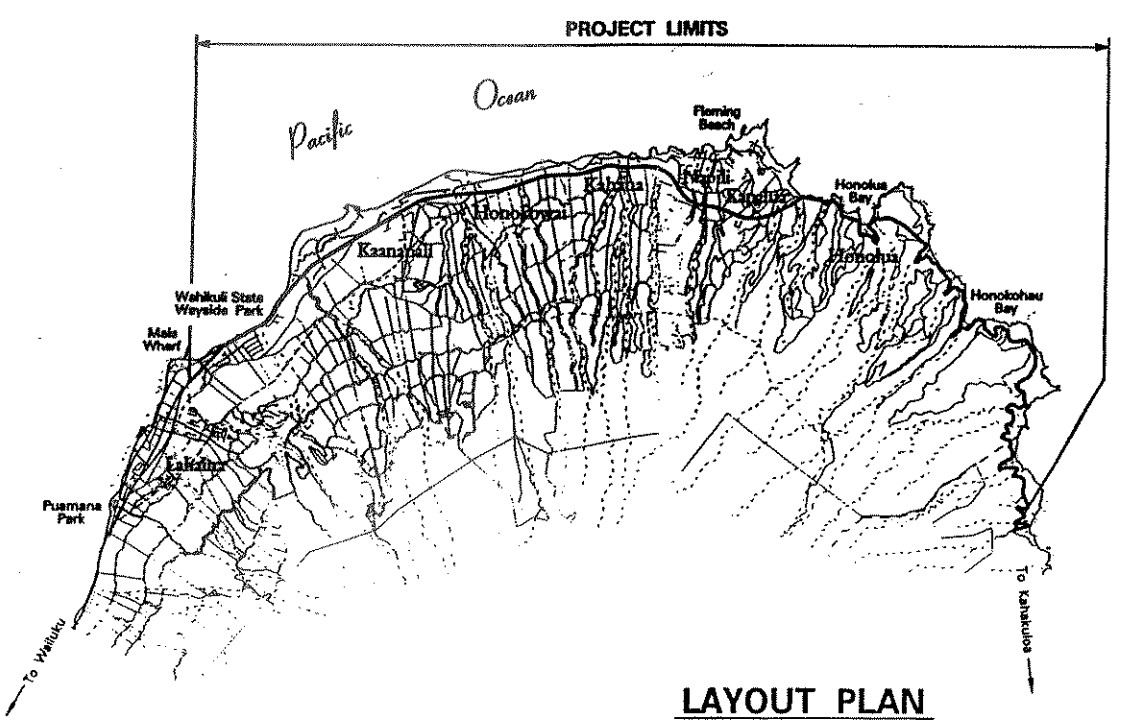

LAYOUT PLAN

GROSS LENGTH OF PROJECT..... 20.25 MILES

NET LENGTH OF PROJECT..... XX MILES

MSC

DEPARTMENT OF TRANSPORTATION STATE OF HAWAII	
APPROVED:	
DIR. OF TRANSPORTATION	DATE

TRN 000 0000

HONOAPIILANI HIGHWAY
INTERSECTION IMPROVEMENTS AT
KAANAPALI PARKWAY AND HALELO STREET

M58

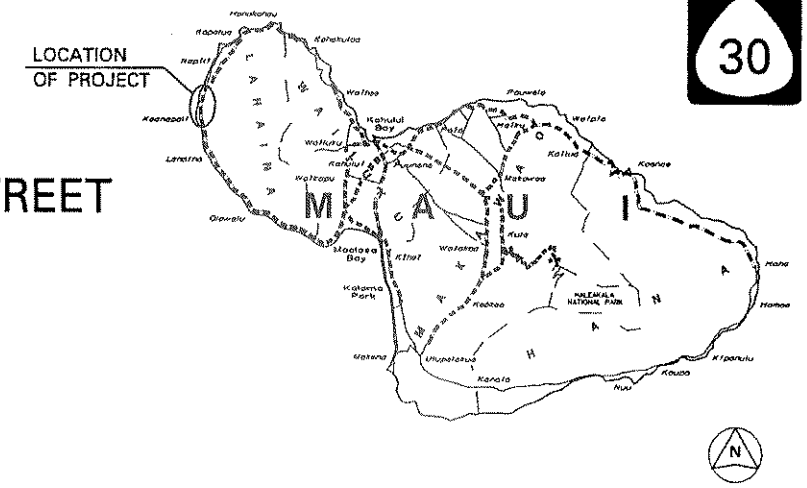

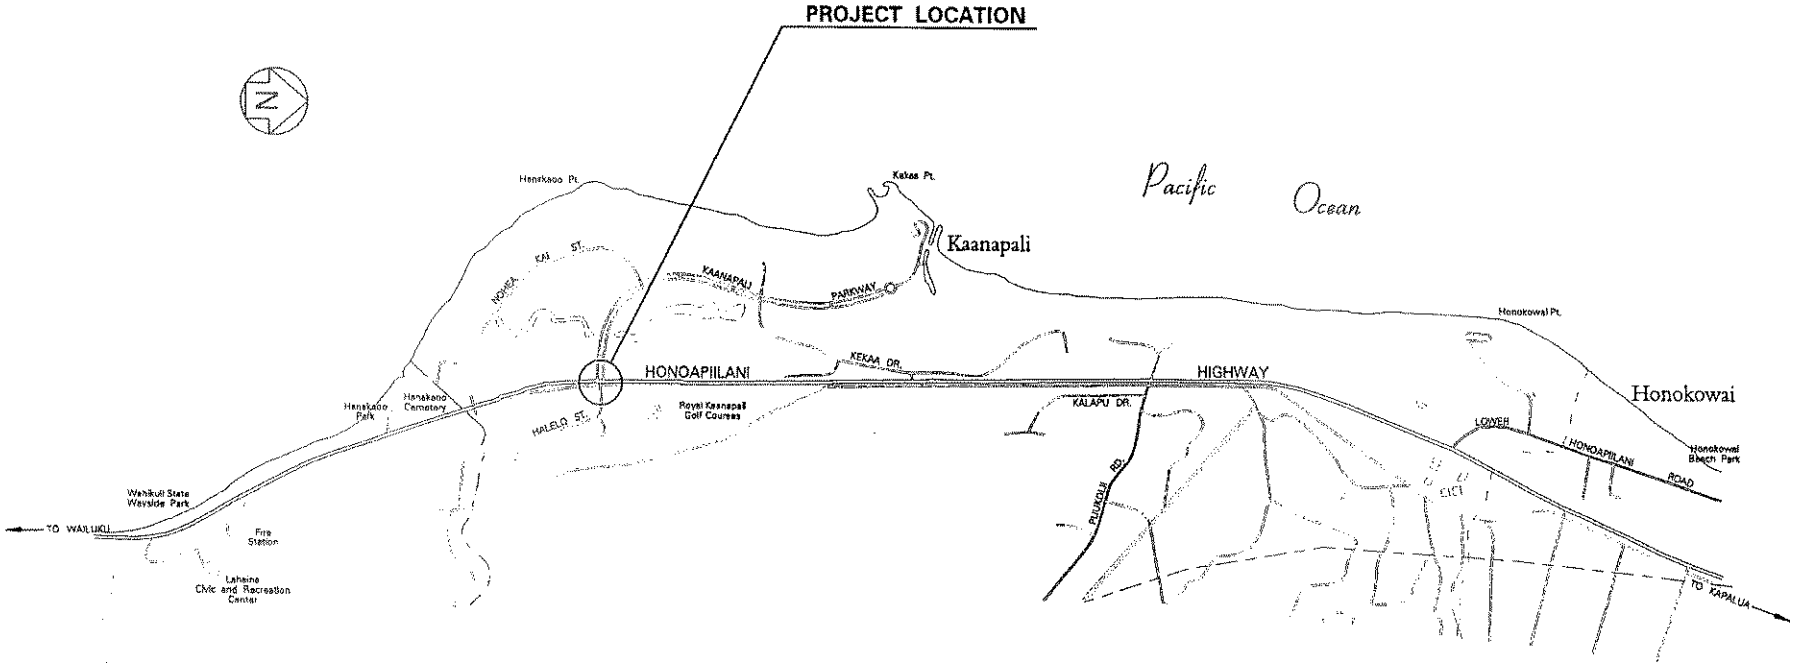

TRN 531

V92

30

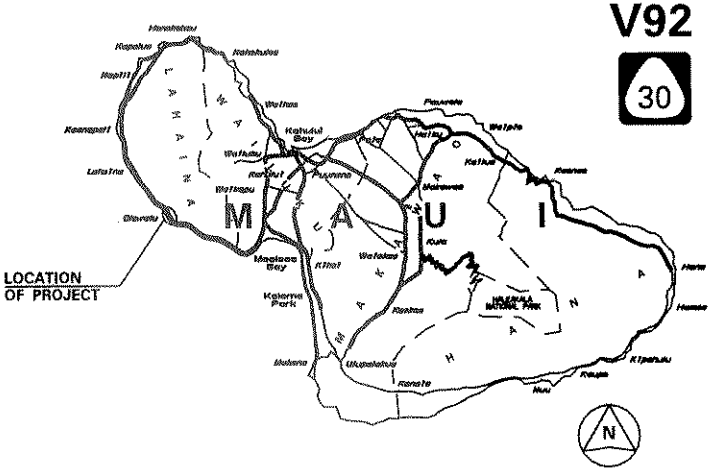

LOCATION MAP

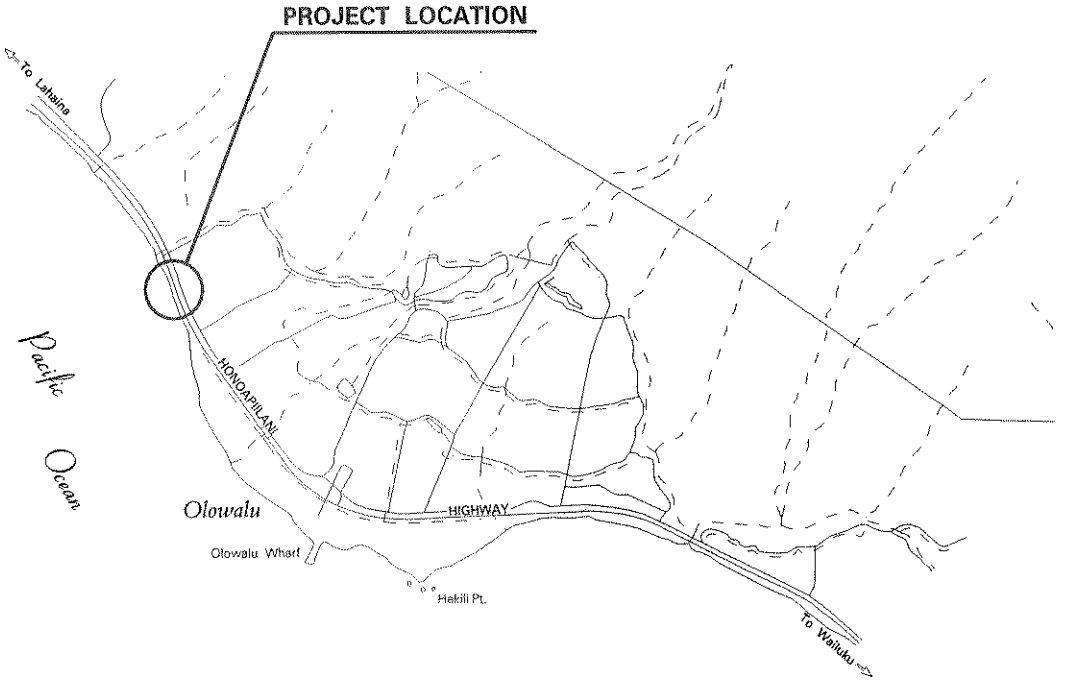

LAYOUT PLAN
SCALE: 1" = 1000'

M59

STATE OF HAWAII
DEPARTMENT OF TRANSPORTATION
HIGHWAYS DIVISION

HONOAPIILANI HIGHWAY
SHORELINE IMPROVEMENTS
Vicinity of Olowalu, Maui

CPN VP0104

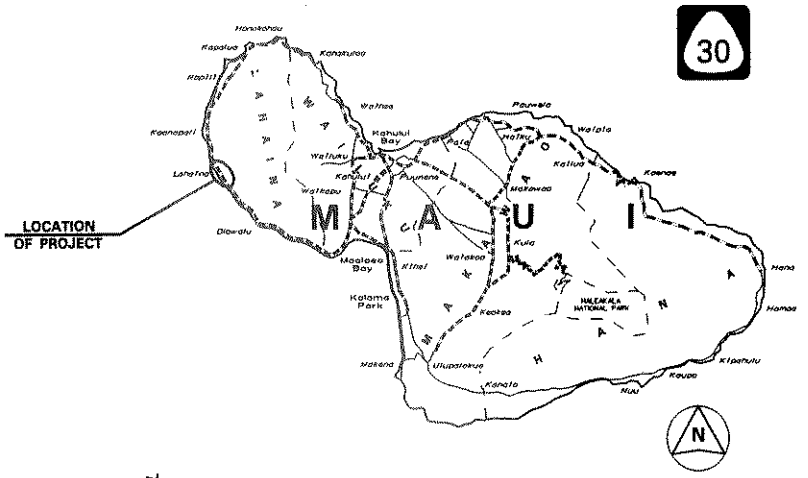

LOCATION MAP

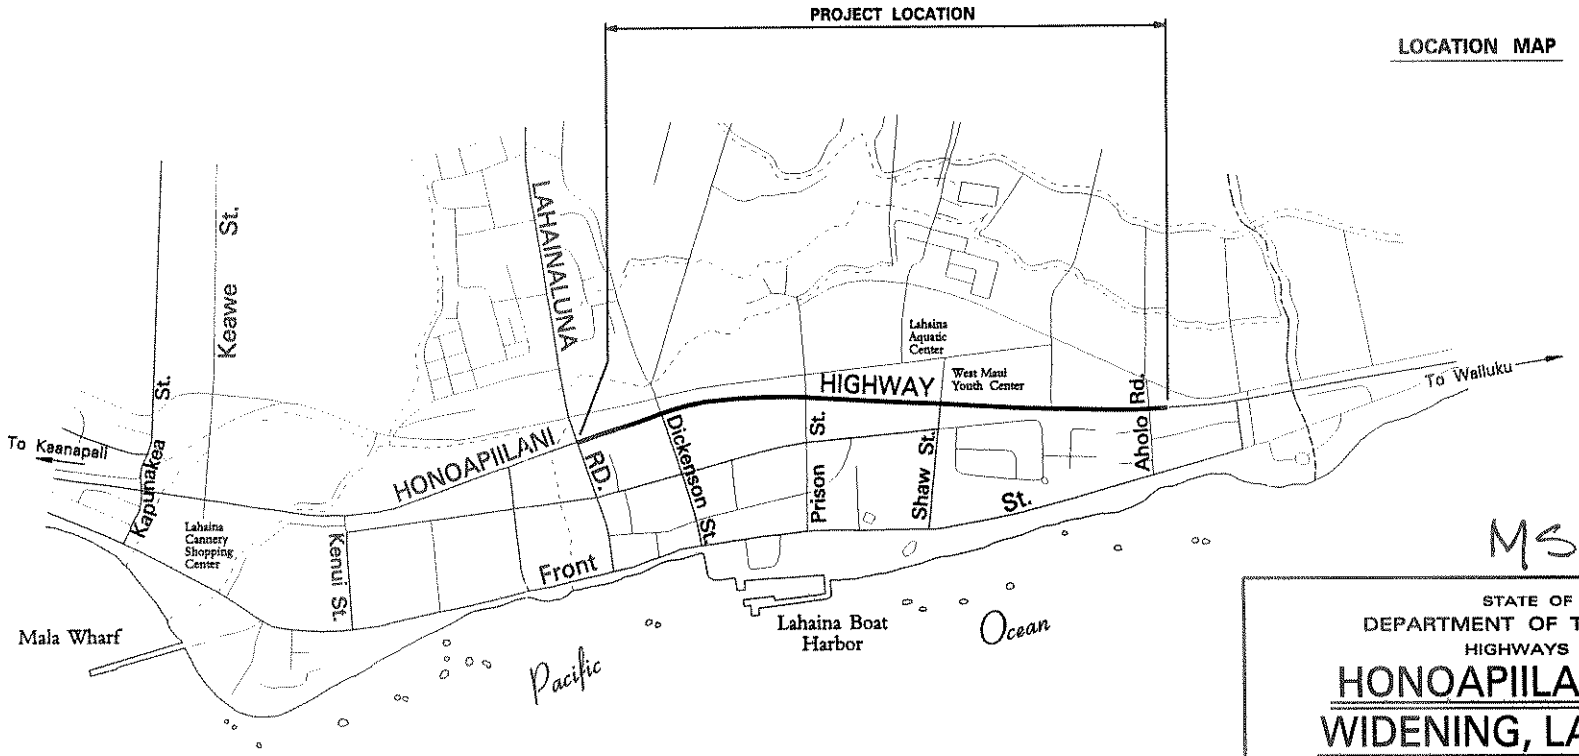

LAYOUT PLAN

SCALE: 1" = 600'

M511

STATE OF HAWAII
DEPARTMENT OF TRANSPORTATION
HIGHWAYS DIVISION

HONOAPIILANI HIGHWAY WIDENING, LAHAINALUNA ROAD TO AHOLO ROAD, MAUI

ISLAND OF MAUI

TRN 531 V63
KAHULUI AIRPORT ACCESS ROAD, MAUI

MS12

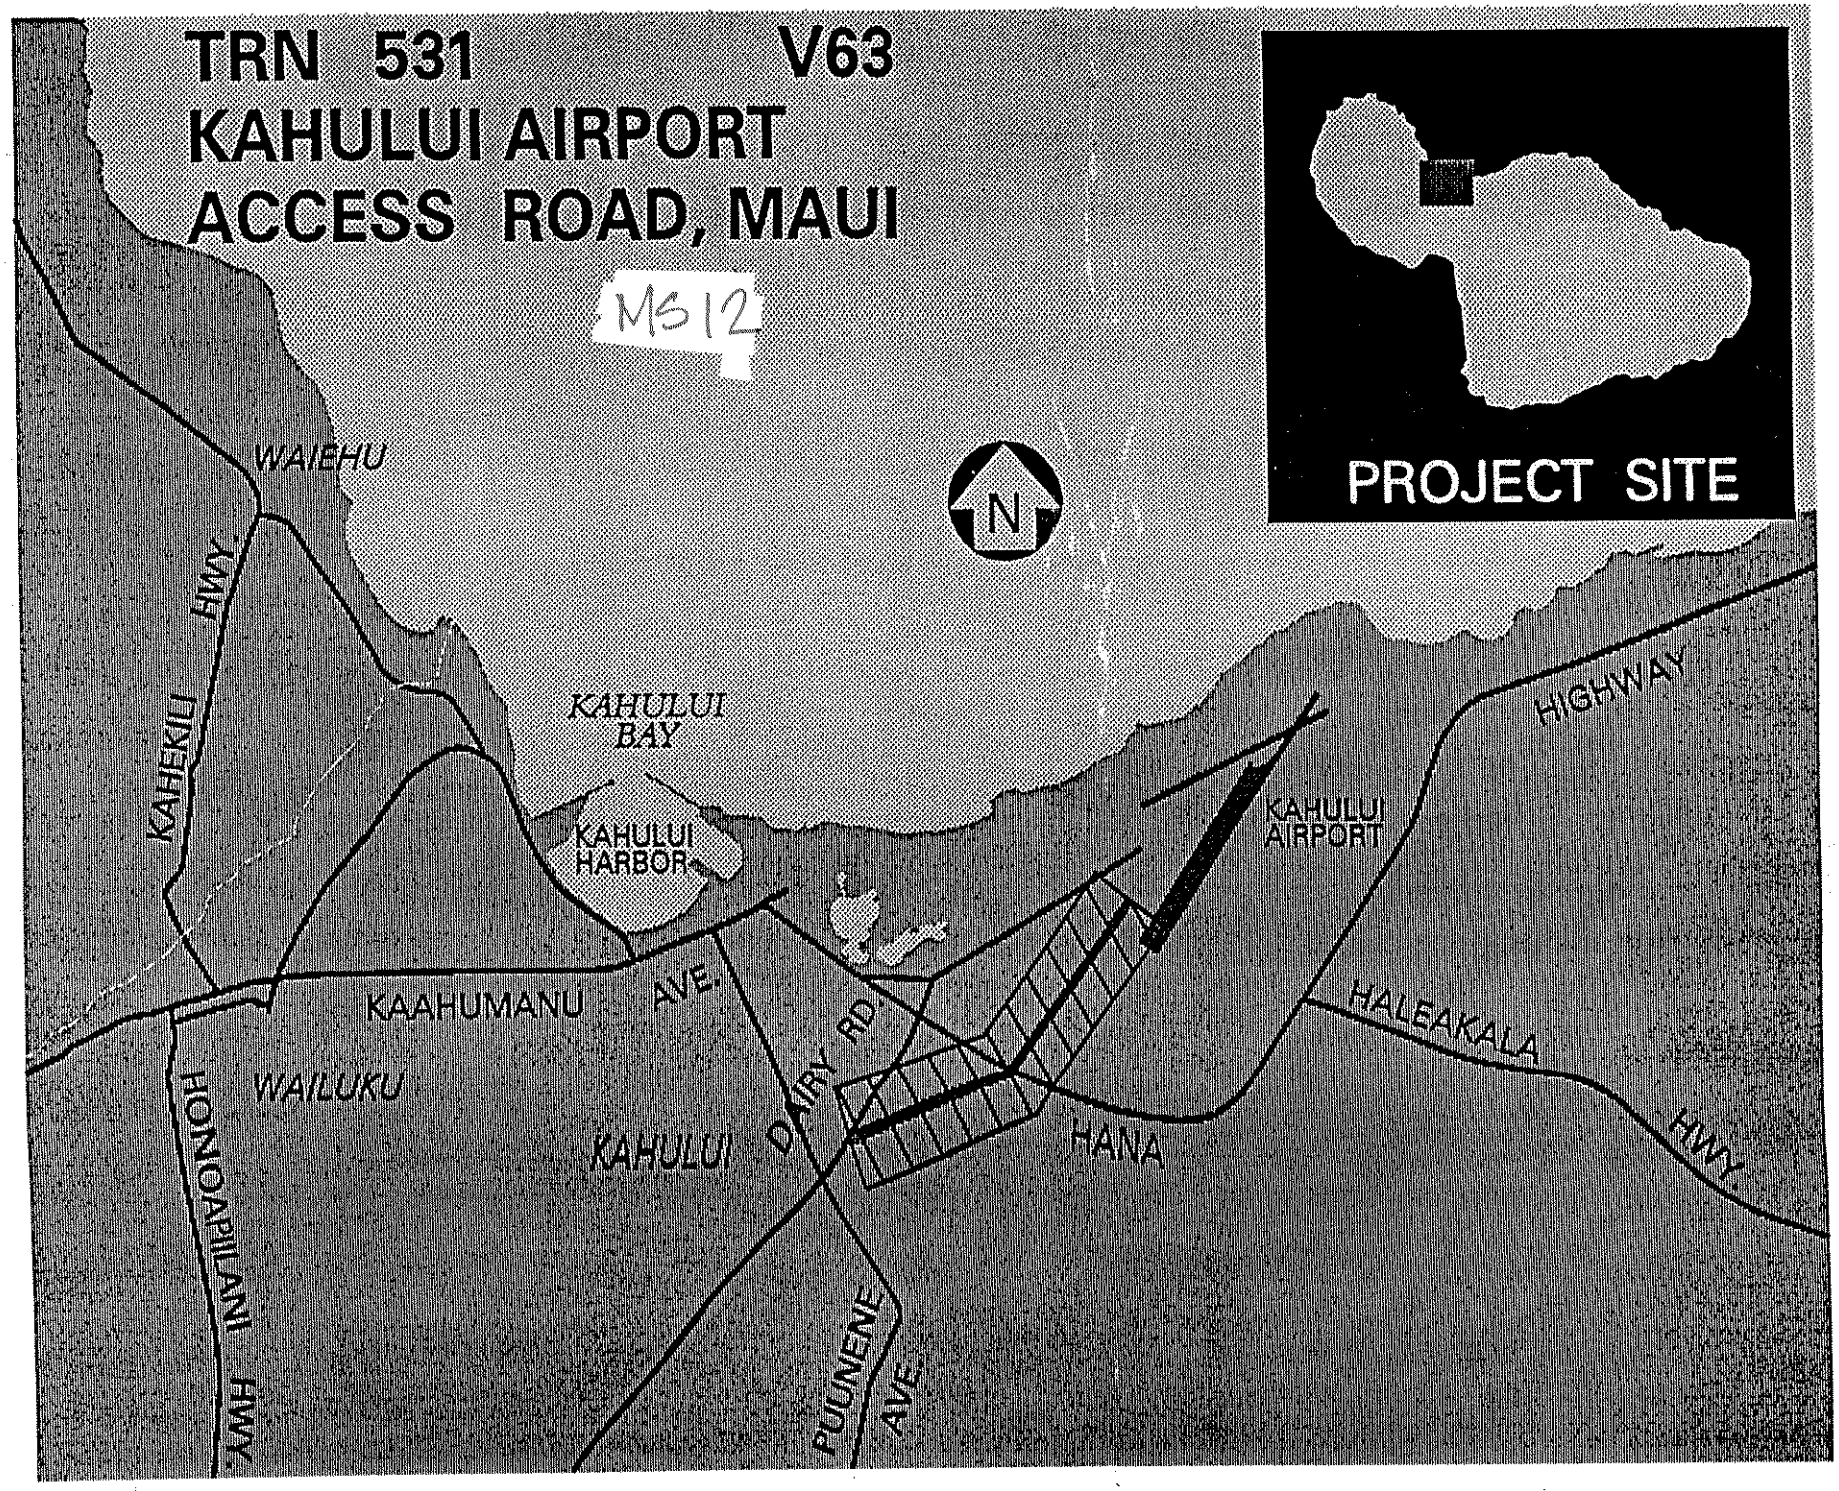

TRN 531

V74

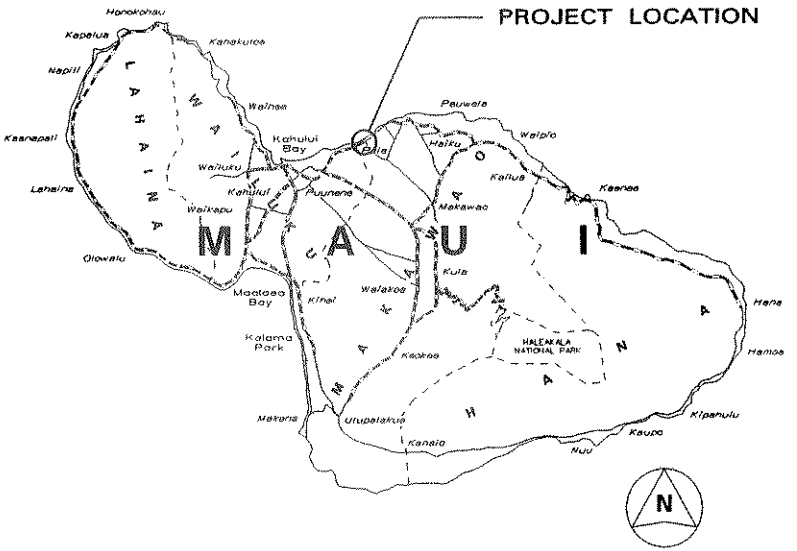

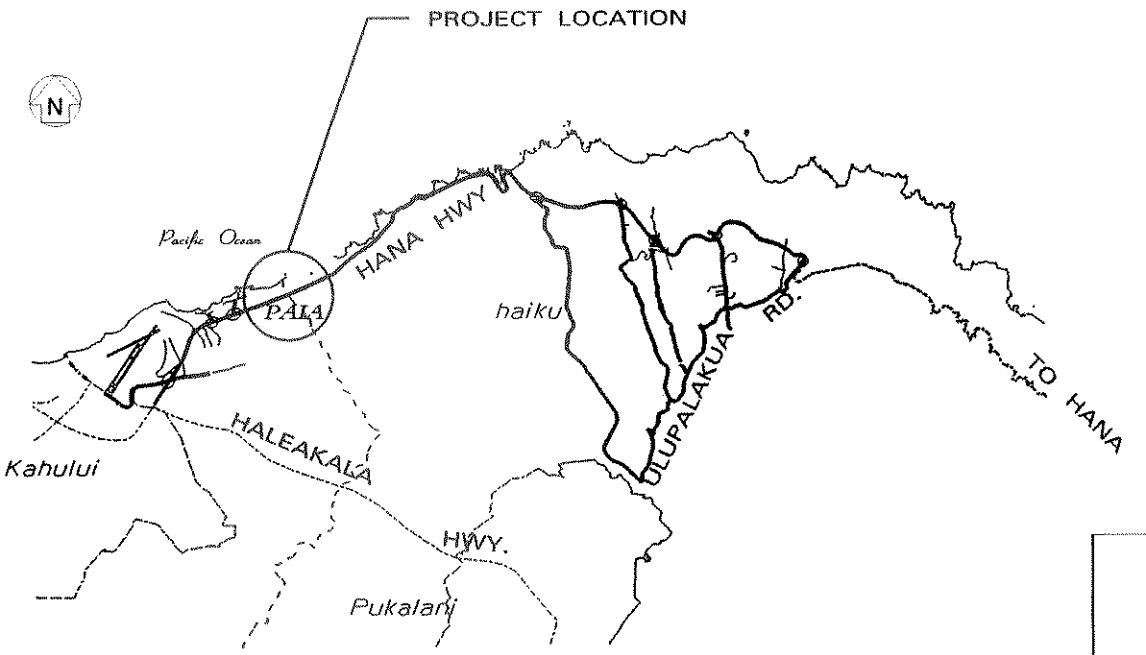

M5169

STATE OF HAWAII
DEPARTMENT OF TRANSPORTATION
HIGHWAYS DIVISION

PAIA BYPASS ROAD, MAUI

ISLAND OF MAUI

TRN 531

V93

WAIEHU BEACH ROAD, REHABILITATION OF IAO STREAM BRIDGE, MAUI
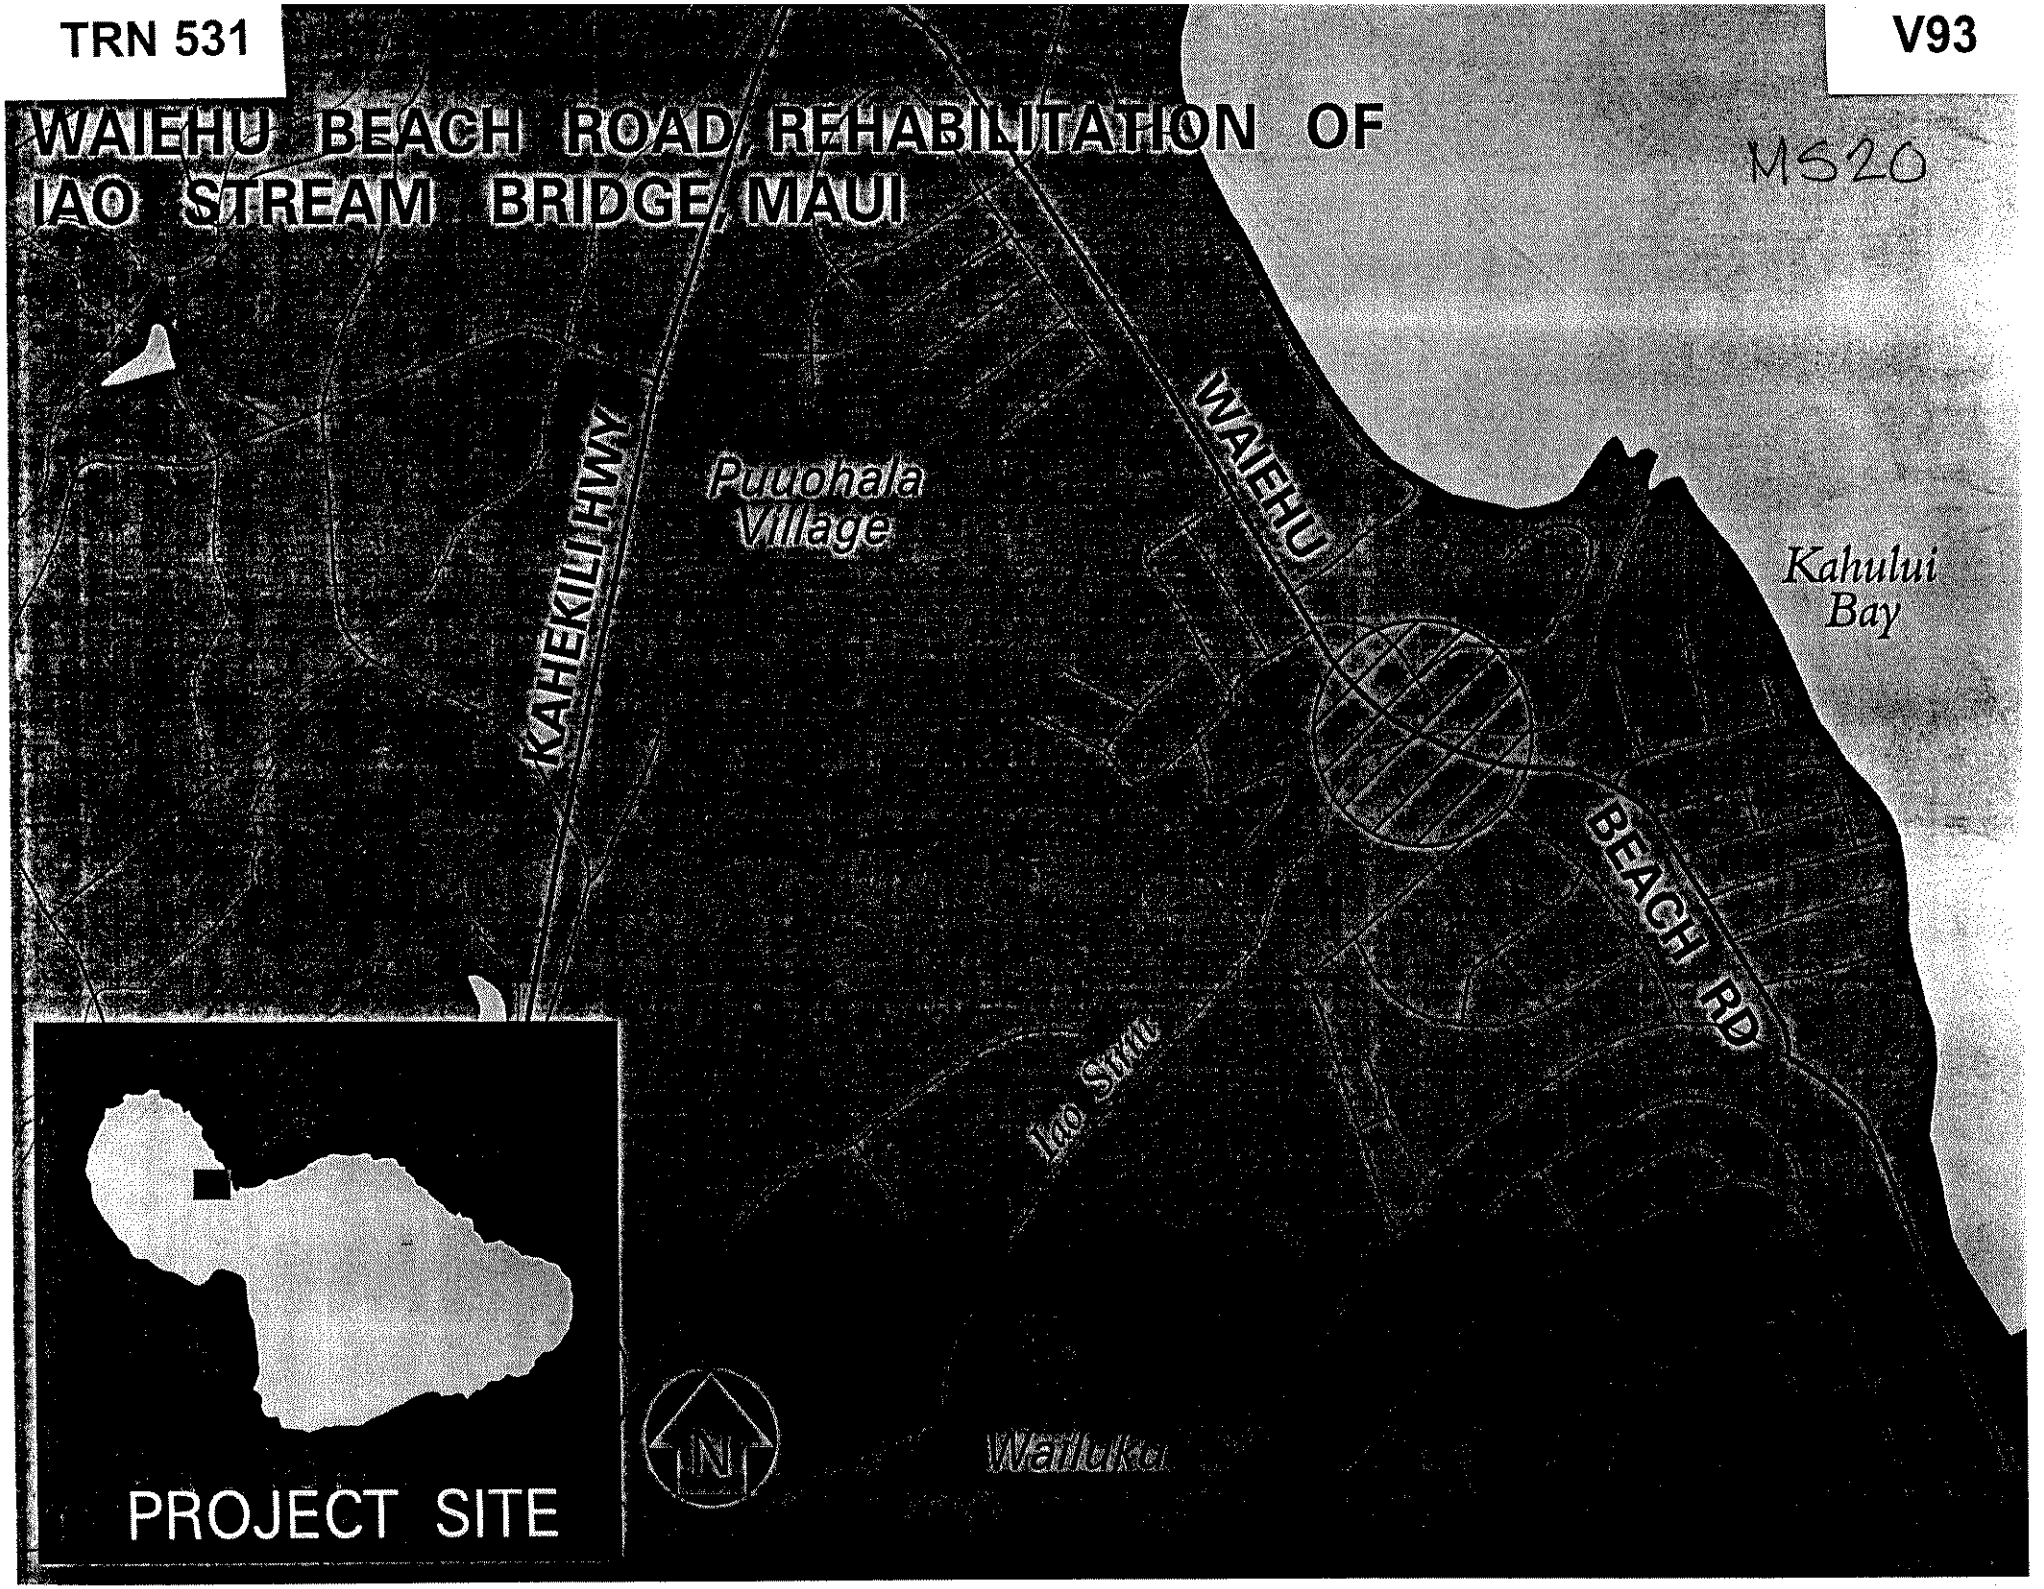
MS20