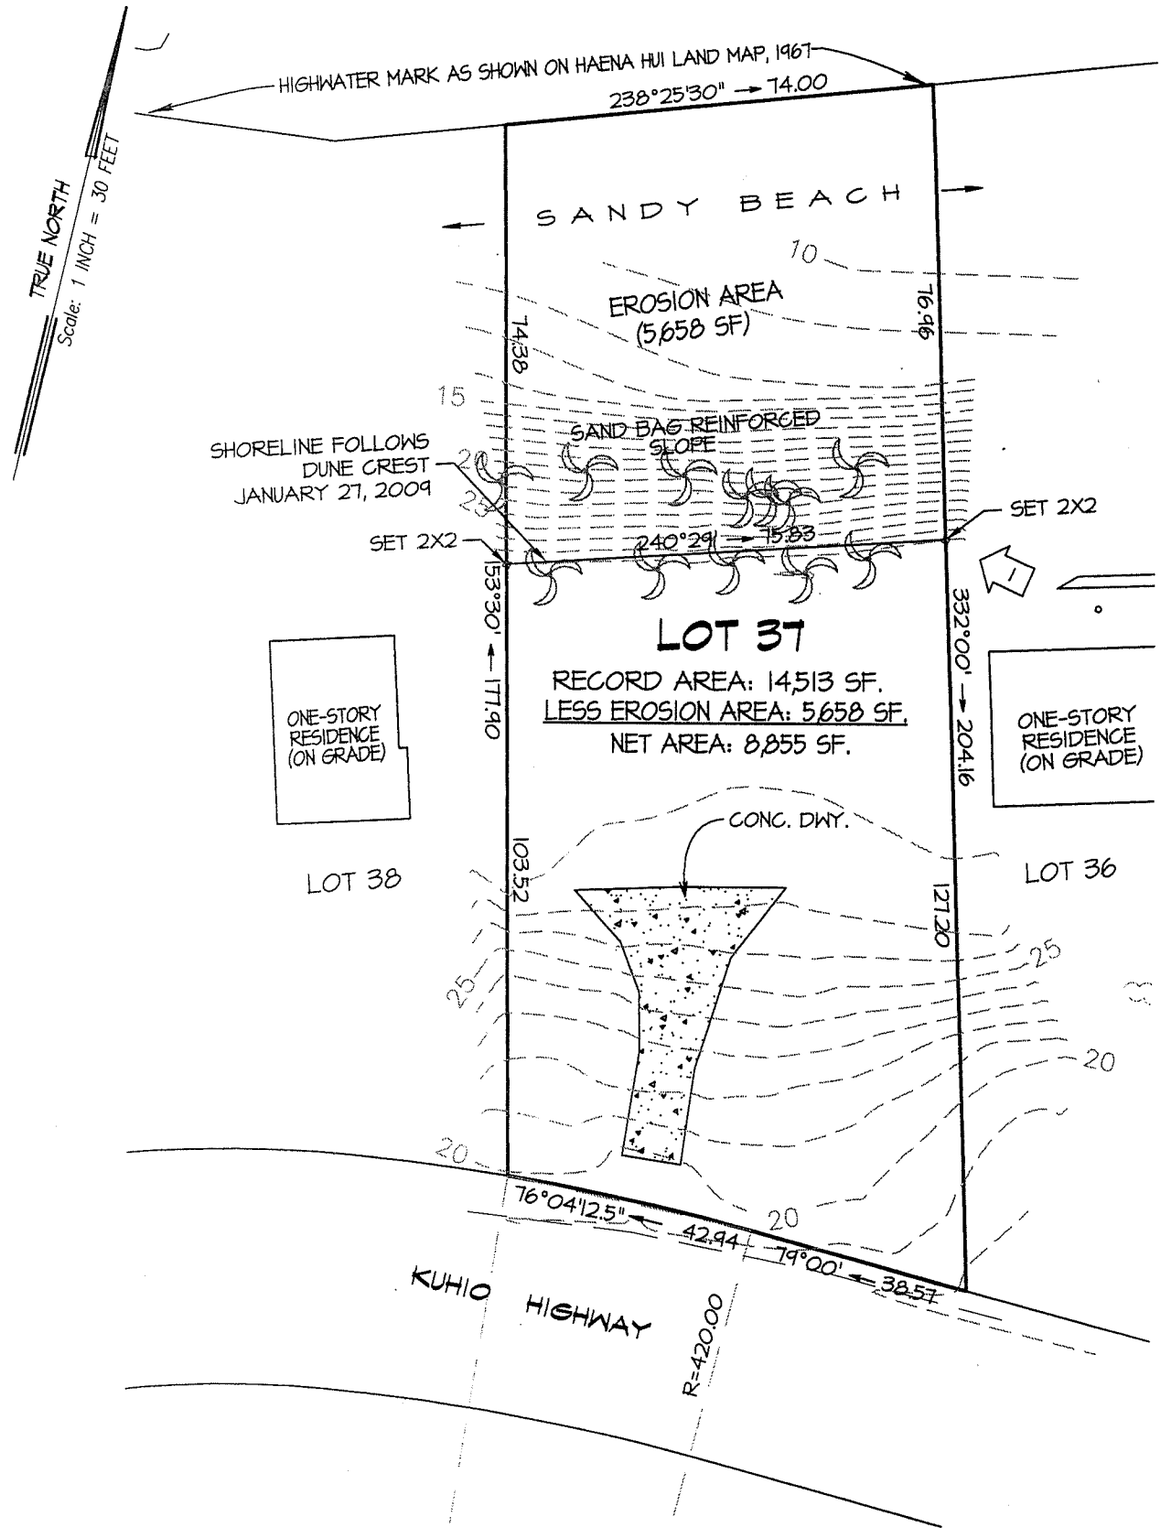

SHORELINE CERTIFICATION
MAP OF
LOT 37
HAENA HUI LANDS
being a portion of
R.P. 3596, L.C. Aw. 10613, AP 6
to A. PAKI
at HAENA, HALELEA, KAUA'I, HAWAI'I

NOTE:
1. FEATURES SHOWN HEREON REFLECT CONDITIONS EXISTING ON JANUARY 27, 2009
2. DENOTES COCONUT TREE

JANUARY 30, 2009

PREPARED FOR:
MATT MALERICH
105 FAIRWAY
BAKERSFIELD, CA 93309

30 0 30
Graphic Scale in Feet

RONALD J. WAGNER
LICENSED PROFESSIONAL LAND SURVEYOR
No. 5074
HAWAII, U.S.A.

THIS MAP WAS PREPARED BY ME OR UNDER MY SUPERVISION

RONALD J. WAGNER
Licensed Professional Land Surveyor
Certificate No. 5074

Wagner Engineering Services, Inc.
P.O. Box 851 Hanalei, HI 96714 (808) 826-7256

TMK (4) 5-9-05:25

PROJECT NO. 4685