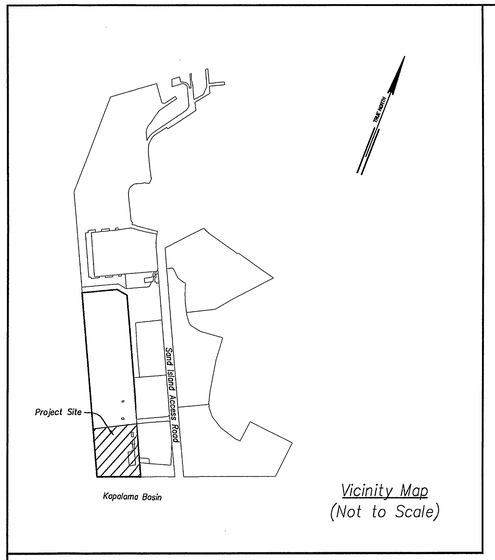

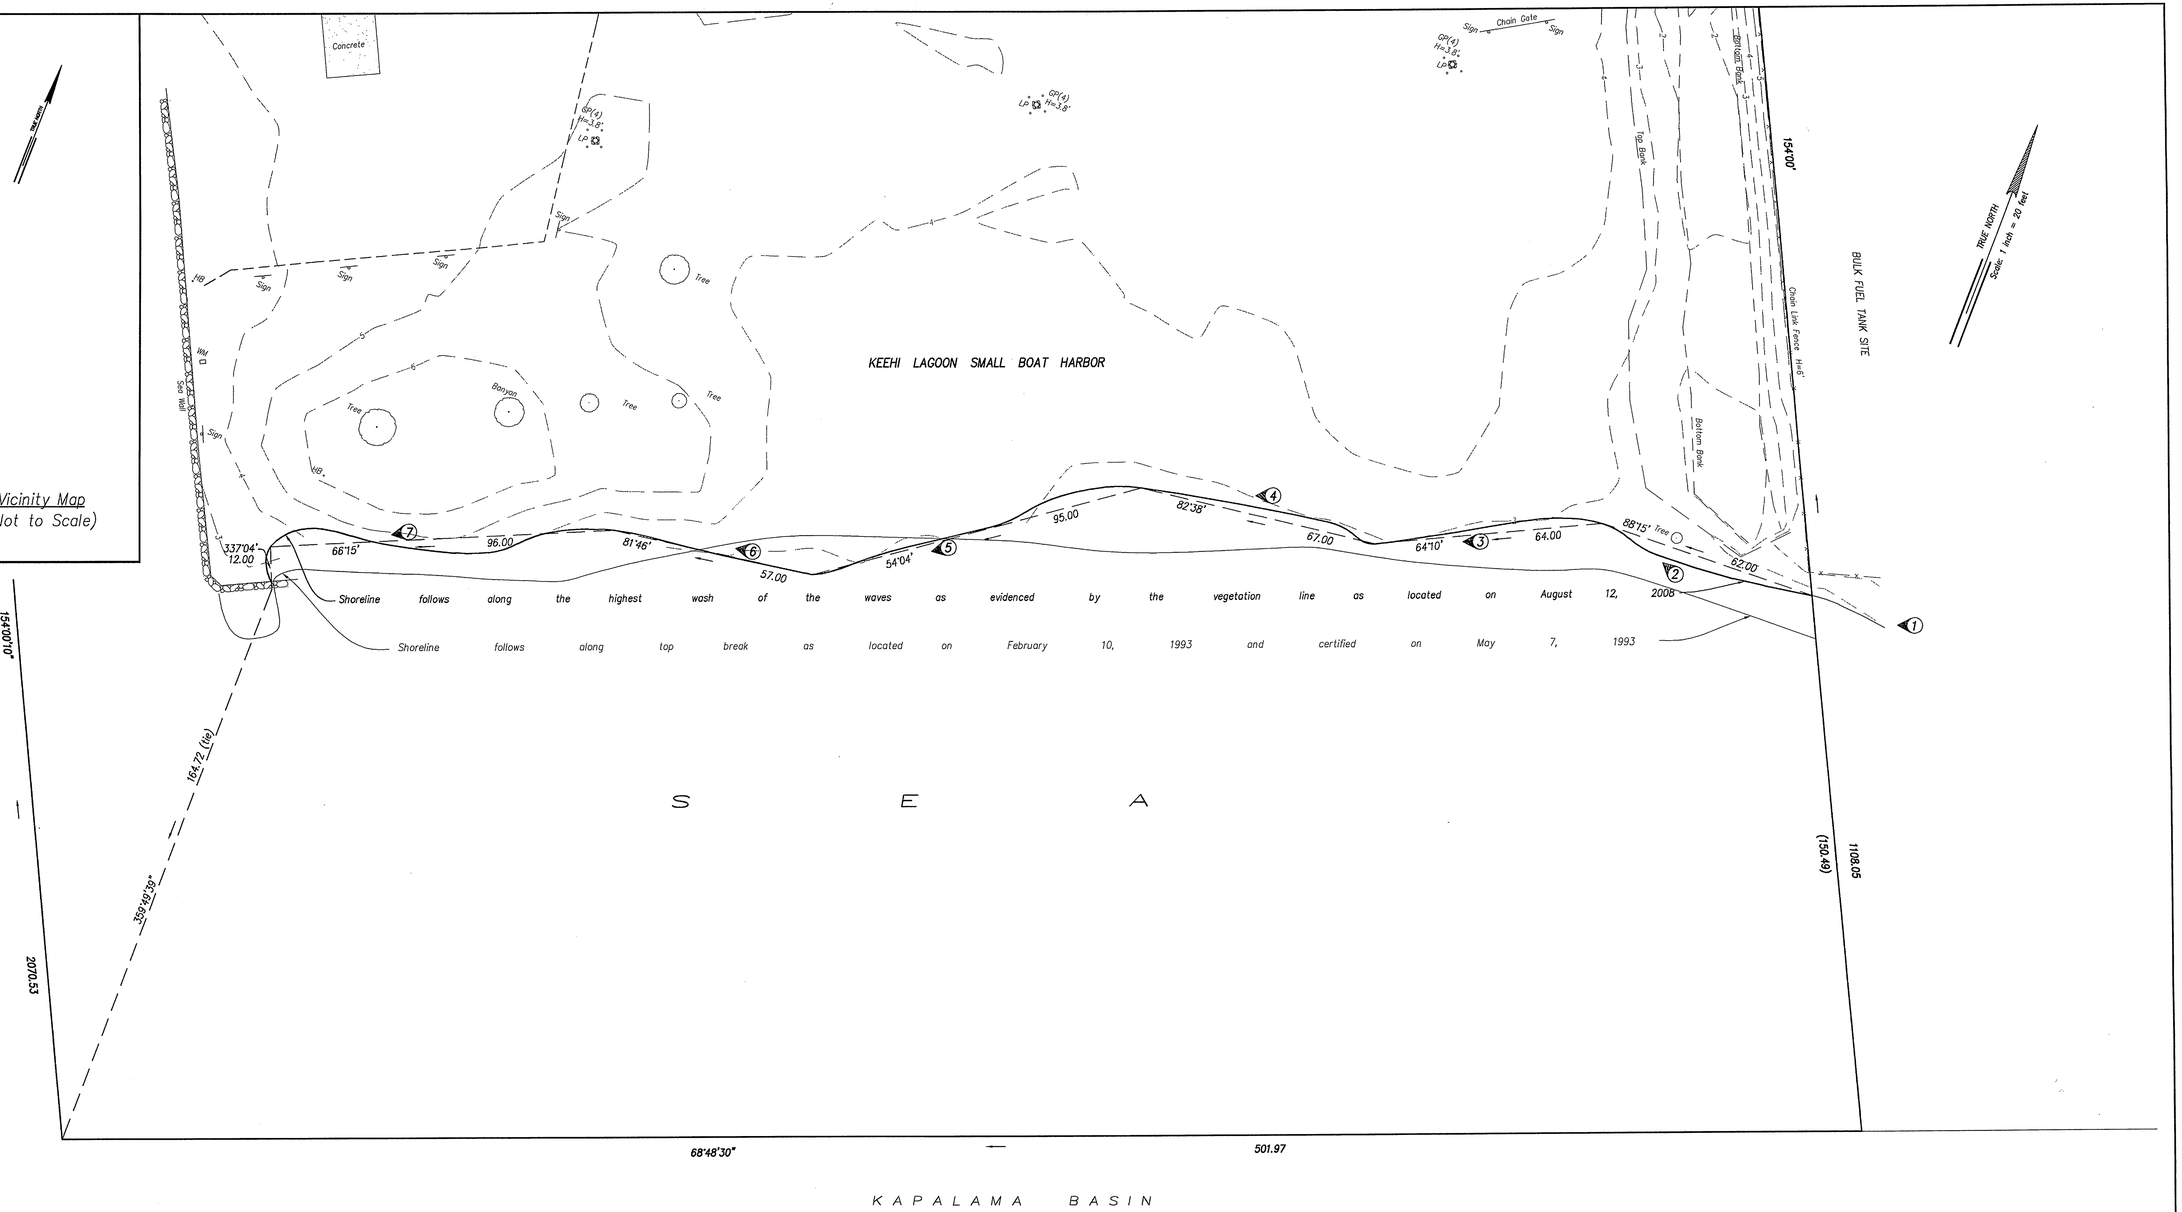

Shoreline Survey
Portion of Keehi Lagoon Small Boat Harbor
At Kaliawa and Mokauea, Kalihi, Honolulu, Oahu, Hawaii
Tax Map Key: (1)1-2-25: Por. 24

GRAPHIC SCALE
20 0 10 20 40
1 INCH = 20 FEET

Owner: State of Hawaii
Department of Transportation
Harbors Division
4 Sand Island Access Road
Honolulu, Hawaii 96817

Abbreviations:

HB	Hose Bib
GP	Guard Post
LP	Light Pole
WM	Water Meter

Notes:

Azimuths are referred to Government Survey Triangulation Station "Punchbowl".

Shoreline survey is for building permit purposes.

(1) Indicates photo number and direction. (See Photo Sheet)

RYAN M. SUZUKI
LICENSED PROFESSIONAL LAND SURVEYOR
No. 10059
HAWAII, U.S.A.

This work was prepared by me or under my direct supervision

4/30/10
Ryan M. Suzuki Expiration Date
Licensed Professional Land Surveyor
Certificate Number 10059

Sheet 1 of 2

RMTC Ref. No.: 1-20761-0
F.N.: Keehi Small boat HarborS.dwg
F.B. No.: 7107 & 8079

R. M. TOWILL CORPORATION
SINCE 1958

2024 North King Street, Suite 200
Honolulu, Hawaii 96819
(808)842-1133